SCALE: 1/8"=1'-0"

TOILET ACCESSORIES

1. TOILET PAPER HOLDER, SURFACE MOUNTED DOUBLE HOLDER - BRADLEY MODEL #5224.
2. SURFACE MOUNTED PAPER TOWEL DISPENSER - BRADLEY MODEL #250-15.
3. HANDICAPPED GRAB BARS (42"&36") MOUNTED W/ CENTERLINE 2'-10" A.F.F. - BRADLEY MODEL #8120-00136 AND #8120-00142.
4. HANDICAPPED MIRROR W/ TEMPERED GLASS AND STAINLESS STEEL FRAME 24" x 36".
5. PIPING SAFETY COVER.
6. WALL MOUNTED A.D.A. COMPLIANT SOAP DISPENSER.

NOTE: SEE ENGINEERING RECOMENDATION FOR FIXTURE SELECTIONS. THIS ARRANGEMENT ASSUMES SINK IS 20" WIDE.

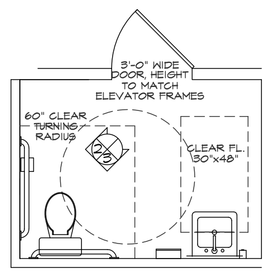

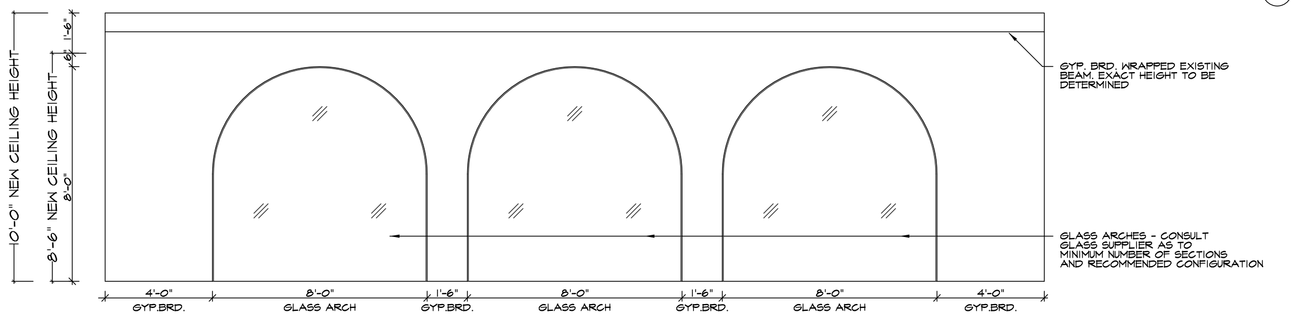

D INTERIOR ELEVATION
NOT TO ANY PARTICULAR SCALE
NOTE: SAME NOTES AS "TYPICAL OFFICE DOOR"

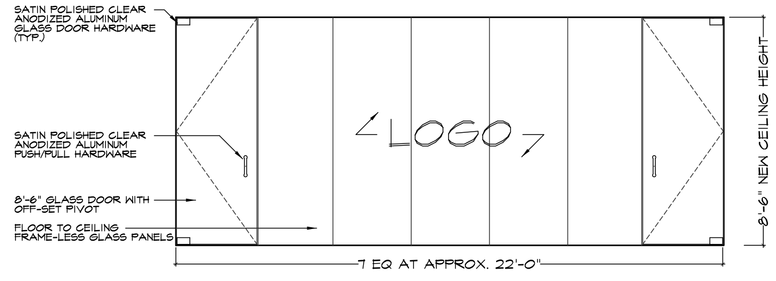

B INTERIOR ELEVATION
NOT TO ANY PARTICULAR SCALE
NOTE: SAME NOTES AS "TYPICAL OFFICE DOOR"

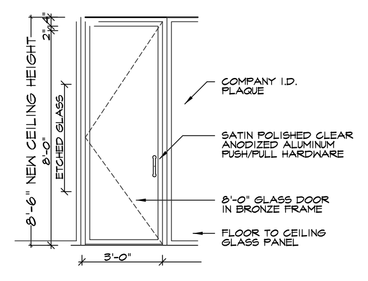

A TYPICAL OFFICE DOOR
NOT TO ANY PARTICULAR SCALE

ENLARGED H.C. TOILET ROOM

NOT TO SCALE
NOTE: SEE PLUMBING DWG.'S FOR FIXTURE SPECIFICATIONS. ALL TOILET ROOM FIXTURES AND ACCESSORIES SHALL BE PROVIDED IN ACCORDANCE WITH F.B.C.-2004

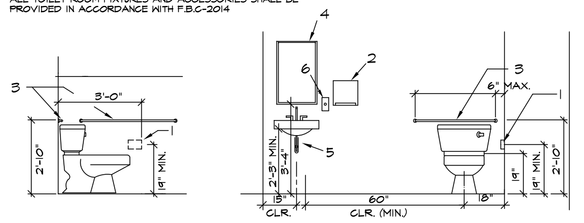

TOILET ROOM ELEVATION NOT TO SCALE (2)

TOILET ROOM ELEVATION NOT TO SCALE (3)

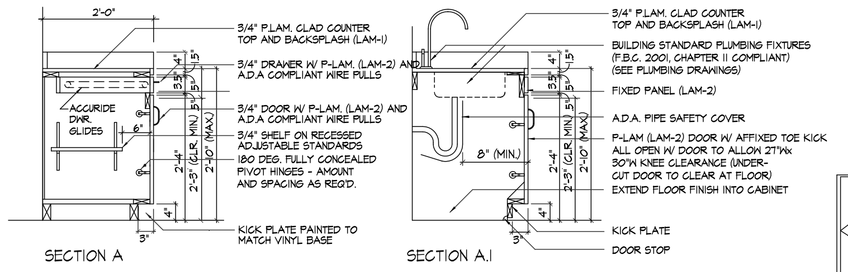

CABINET SECTIONS

NOT TO SCALE NOTE: ALL EXPOSED EDGES SHALL BE FINISHED ALL PLASTIC LAMINATE IS TO BE BUILDING STANDARD

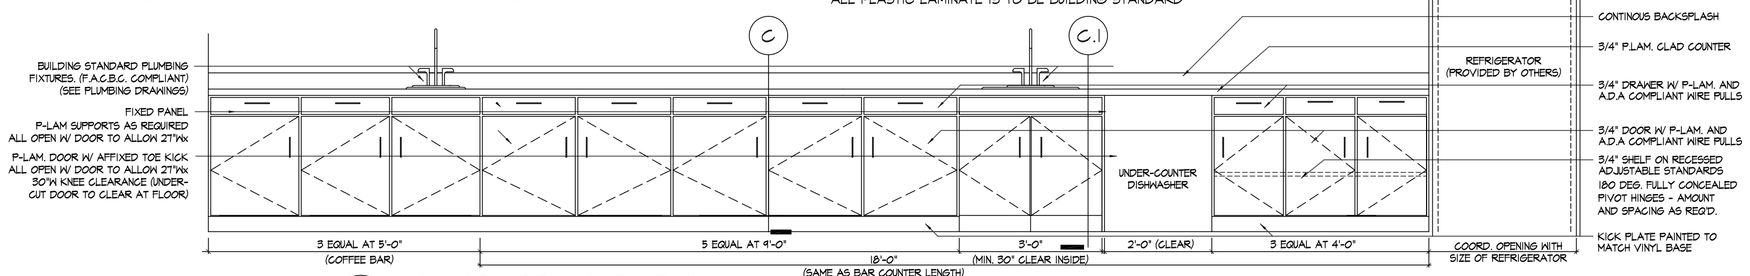

C LOUNGE AREA CABINETS
NOT TO SCALE NOTE: ALL EXPOSED EDGES SHALL BE FINISHED ALL PLASTIC LAMINATE IS TO BE BUILDING STANDARD

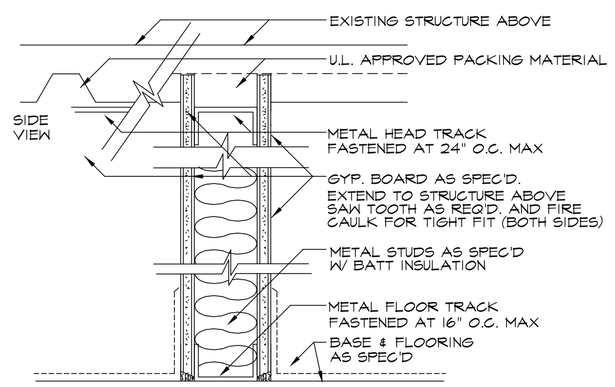

SECTION OF PARTITION "A"
N.T.S. (1 HR FIRE SEPERATION U.L.#419)

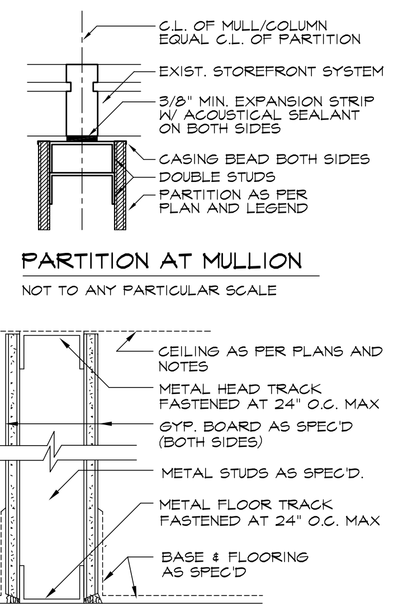

SECTION OF PARTITION "B"
N.T.S.

FINISH NOTES

SEE SHEET F-1 FOR ALL FINISH SELECTIONS (ALL FINISH SELECTIONS WERE MADE BY OTHERS AND ARE NOT WITH-IN THE ARCHITECTS SCOPE OF WORK)

G.C SHALL VISIT THE SITE TO ACCURATELY IDENTIFY THE WORK ASSOCIATED WITH ALL FINISHES. G.C. SHALL ENSURE ALL INSTALLED FINISHES COMPLY WITH ALL APPLICABLE CODES AND REGULATIONS INCLUDING FBC 802 AND 803.

WALL LEGEND

- "TYPE A" (1 HR FIRE SEPERATION WALL, UL.#419) 25 GAUGE, 3 5/8" METAL STUDS 24" O.C. WITH 5/8" TYPE 'X' GYP. BRD. FLOOR TO CEILING
- "TYPE B" 25 GAUGE, 3 5/8" METAL STUDS 24" O.C. WITH 5/8" TYPE "X" GYP. BRD. EACH SIDE FLOOR TO CLG.
- "TYPE C" SOUND WALL FROM FLOOR TO STRUCTURE ABOVE (EXACT COMPONENTS T.B.D.)
- "TYPE B.I" SAME AS "A" EXCEPT DETACHABLE IN SECTIONS TO ACCESS EXTERIOR WINDOWS.
- DEMOUNTABLE WALL SECTIONS BY OTHERS
- EXISTING STOREFRONT TO REMAIN
- EXISTING ELEMENTS TO REMAIN

KEY NOTES

1. NEW OR EXISTING EXIT DOOR. G.C. TO VERIFY AND PROVIDE PROPER EXIT HARDWARE ACCORDING TO THE FLORIDA FIRE PREVENTION CODE, 5TH EDITION.

Assigned Desks/Private Co-working Area

Open Desks/First-come-first-served Co-working Area

ELECTRICAL LEGEND

- DUPLEX OUTLET (MOUNTED A.F.F. 18" U.N.O.)
- 44 DUPLEX OUTLET (MOUNTED 44" A.F.F. THIS EXAMPLE)
- QUADPLEX OUTLET (SAME NOTATION DUPLEX APPLY)
- COMMUNICATIONS OUTLET - EMPTY OUTLET WITH PULL STRING IN 1" CONDUIT EXTENDED TO 4" ABOVE CLG.
- COMMUNICATION/ELEC RECESSED FLOOR OUTLET

NOTE:
ALL SYMBOLS REPRESENT TENANTS DESIRED LOCATIONS. GC TO VERIFY EXISTING LOCATIONS AND SUPPLY NEW ONLY AS REQUIRED.

NOTE:
REFER TO ENGINEERING DRAWINGS FOR ANY MECH., ELEC., AND PLUMBING WORK. INFO SHOWN HERE IS FOR COORDINATION ONLY.

GENERAL NOTES

1. THE GENERAL CONTRACTOR (G.C.) SHALL VISIT THE SITE PRIOR TO SUBMITING HIS BID, SO AS TO FAMILIARIZE HIMSELF WITH THE ENTIRE SCOPE OF WORK. ANY AND ALL DISCREPENCIES OR QUESTIONS SHALL BE BROUGHT TO THE ATTENTION OF BUILDING MANAGER AND ARCHITECT.

KEY PLAN

DOWNTOWN CLEARWATER, FLORIDA N.T.S.

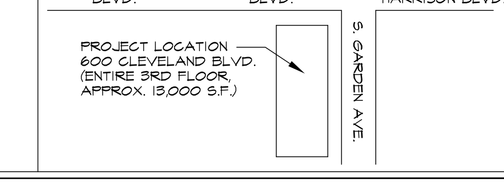

SEAL

James B. Mathias, A.I.A.
Architect
11716 Lipsey Road
813.857.9266
Tampa, FL. 33609
LIC.# AR0018054
Jim@Mathias-Group.com

PROJECT: EXECUTIVE SUITES
SUITE 300
BANK OF AMERICA BUILDING
600 CLEVELAND STREET
CLEARWATER, FLORIDA

SHEET TITLE: ARCHITECTURAL FLOOR PLAN

CLIENT: JRES

PROJECT NUMBER 156-1701

ISSUE DATE 6/12/2017

REVISIONS

SHEET