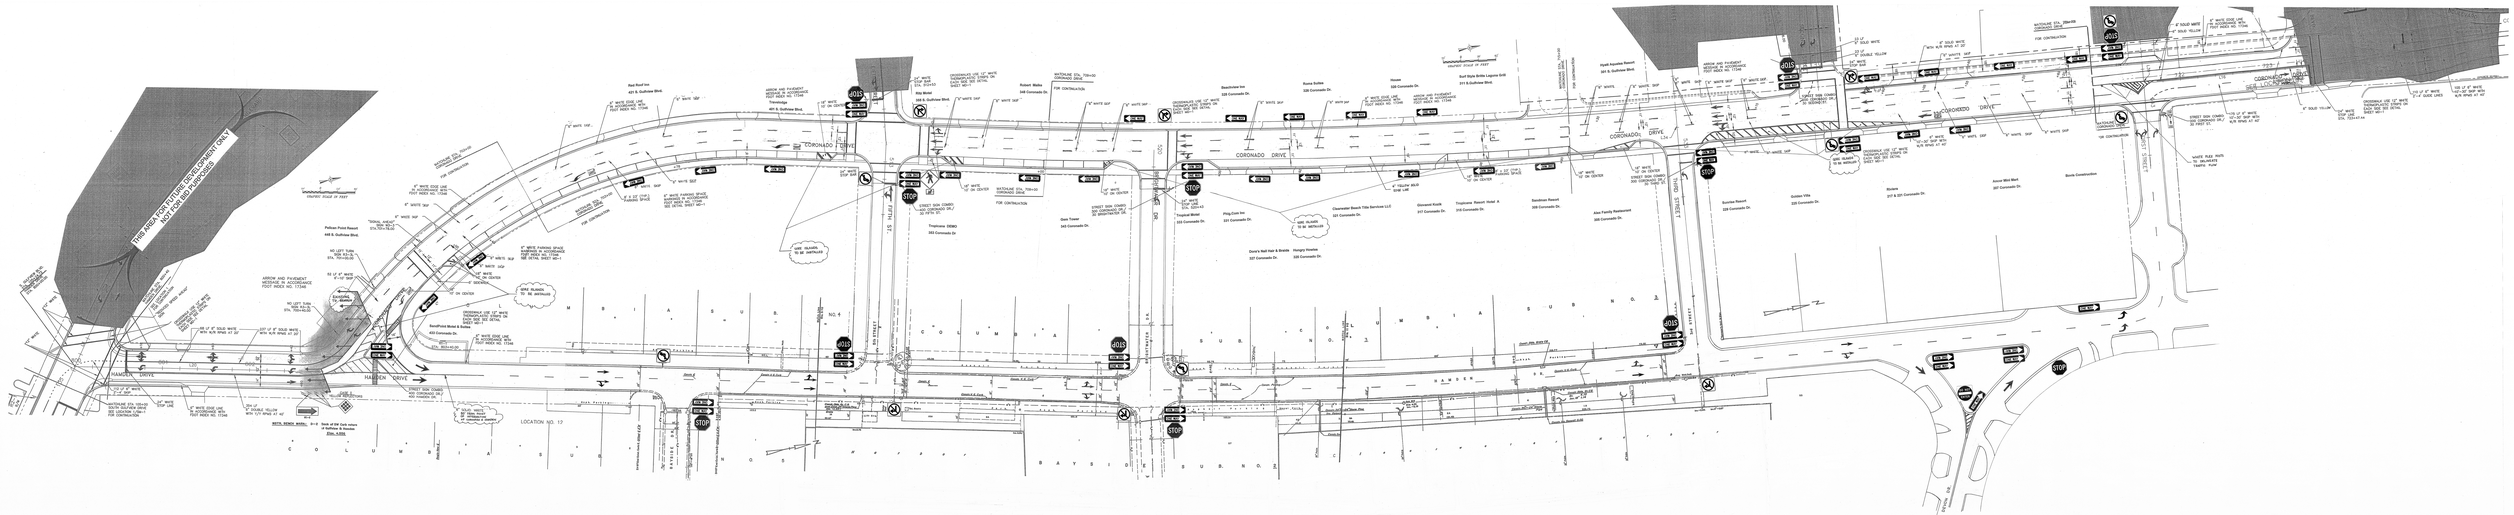


RECORD DRAWINGS					
sheet 1 of					
sheet 2 of	FILE NAME	BY			
sheet 3 of	1" = 50' SCALE WHEN PLOTTED AT 22" x 34"				

CITY OF CLEARWATER, FLORIDA
PUBLIC WORKS ADMINISTRATION
ENGINEERING
100 S. Myrtle Ave.
Clearwater, FL 33756

SIGNING & PAVEMENT MARKING
CORONADO
HAMDEN

DESIGN	DRN.	CHK.	APP.	DATE	SHEET NO.
				Mar '00	Sht 1