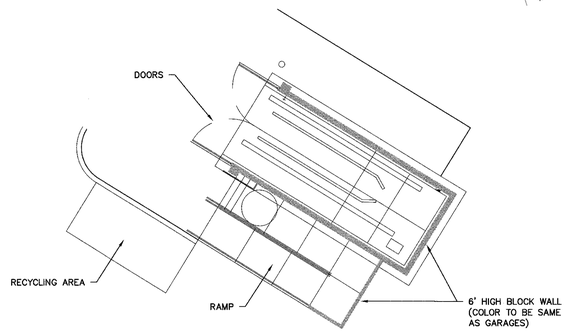

COMPACTOR DETAIL

SCALE: 1"=10'

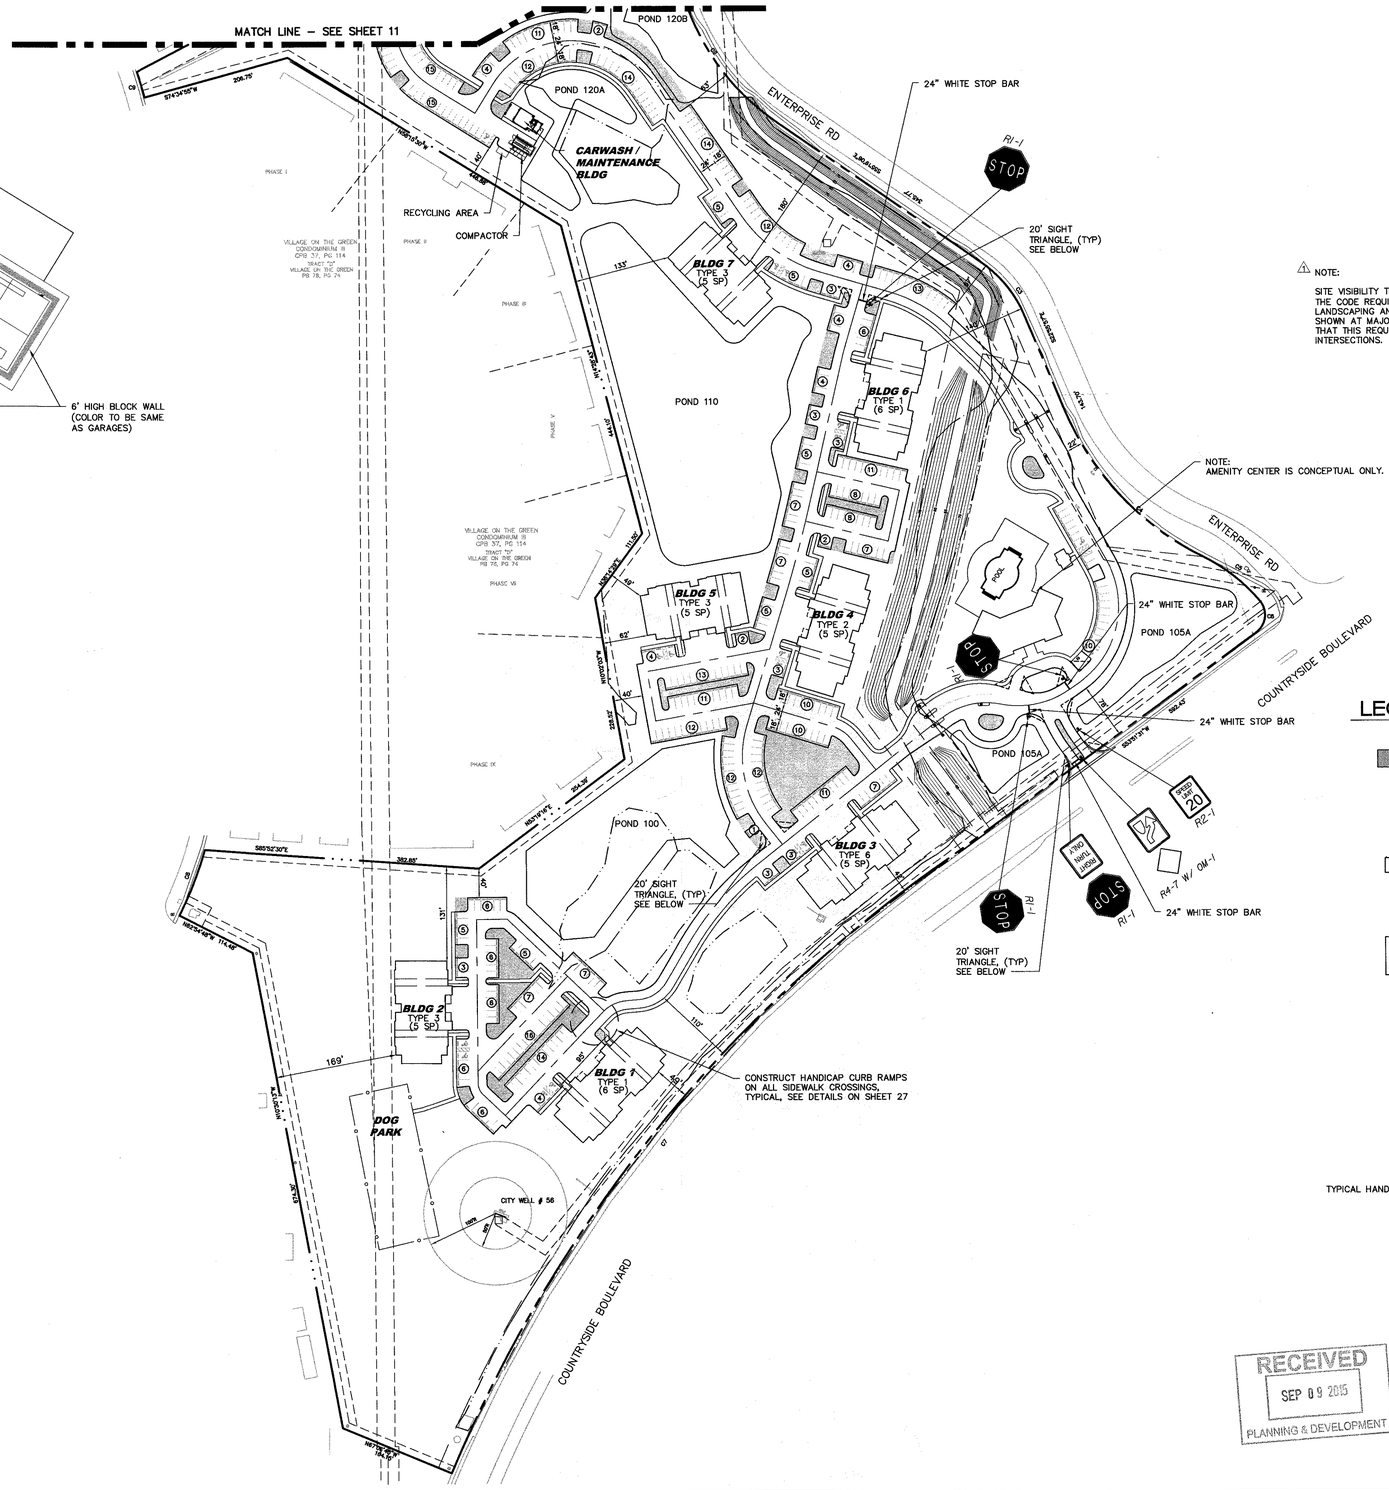

⚠ NOTE:

SITE VISIBILITY TRIANGLES AT DRIVE AISLE INTERSECTIONS WILL MEET THE CODE REQUIREMENTS OF A MAXIMUM HEIGHT OF 30" FOR LANDSCAPING AND STRUCTURES. SIGHT VISIBILITY TRIANGLES ARE SHOWN AT MAJOR INTERSECTIONS, HOWEVER IT IS UNDERSTOOD THAT THIS REQUIREMENT ALSO PERTAINS TO DRIVE AISLE INTERSECTIONS.

NOTE:
AMENITY CENTER IS CONCEPTUAL ONLY.

LEGEND

- PARKING LOT INTERIOR LANDSCAPING
- PROPOSED TRAFFIC SIGN LOCATION
- (6) PROPOSED PARKING SPACE COUNT
- (4) STAND ALONE GARAGE (ALL HAVE 4 SPACES)

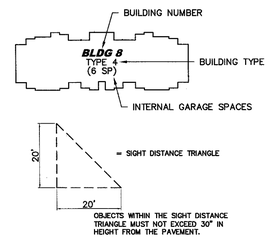

OBJECTS WITHIN THE SIGHT DISTANCE TRIANGLE MUST NOT EXCEED 30" IN HEIGHT FROM THE PAVEMENT.

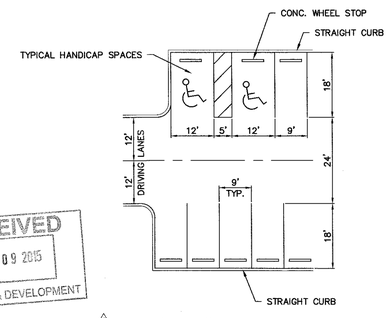

RECEIVED
SEP 09 2015
PLANNING & DEVELOPMENT

⚠ TYPICAL PARKING LAYOUT

EDWARD MAZUR JR. LICENSE NO. 68108 STATE OF FLORIDA PROFESSIONAL ENGINEER
SEP 15 2015
PE No. 68108

JOB NO	2015-14
DWN	MS
DATE	8-31-2015
ISSUED	-
DESIGNED	RH
CHECKED	EM
QC'D	EM

NO.	DATE	REVISIONS
1	9-8-2015	REVISED PER CITY COMMENTS.

DESIGNED FOR: ALEXANDER INVESTMENTS INTERNATIONAL, INC.
17A W COMSTOCK AVE., SUITE 112
WINTER PARK, FLORIDA 32789
PHONE (407) 702-9885

PROJECT NAME: THE ALEXANDER AT COUNTRYSIDE

SHEET NAME: SITE PLAN (1) SIGNAGE & STRIPING PLAN

FLORIDA DESIGN CONSULTANTS, INC.
THINK IT. ACHIEVE IT.
3030 STARKEY BOULEVARD, NEW PORT RICHEY, FLORIDA 34655
PHONE: (800) 532-1047 FAX: (727) 846-3866 WWW.FLDESIGN.COM C.A. NO. 7421

PLAN SET DATE: August 31, 2015

SHEET 10 OF 31

©Copyright 2015 Florida Design Consultants, Inc. Drawings and concepts may not be used or reproduced without written permission.

K:\169\2015 Alexander Investments\Proj Data\CoreDocs\Plans\169_CEGC-SITE PLAN-1.dwg - Sep 08, 2015 @ 2:29pm - rhall

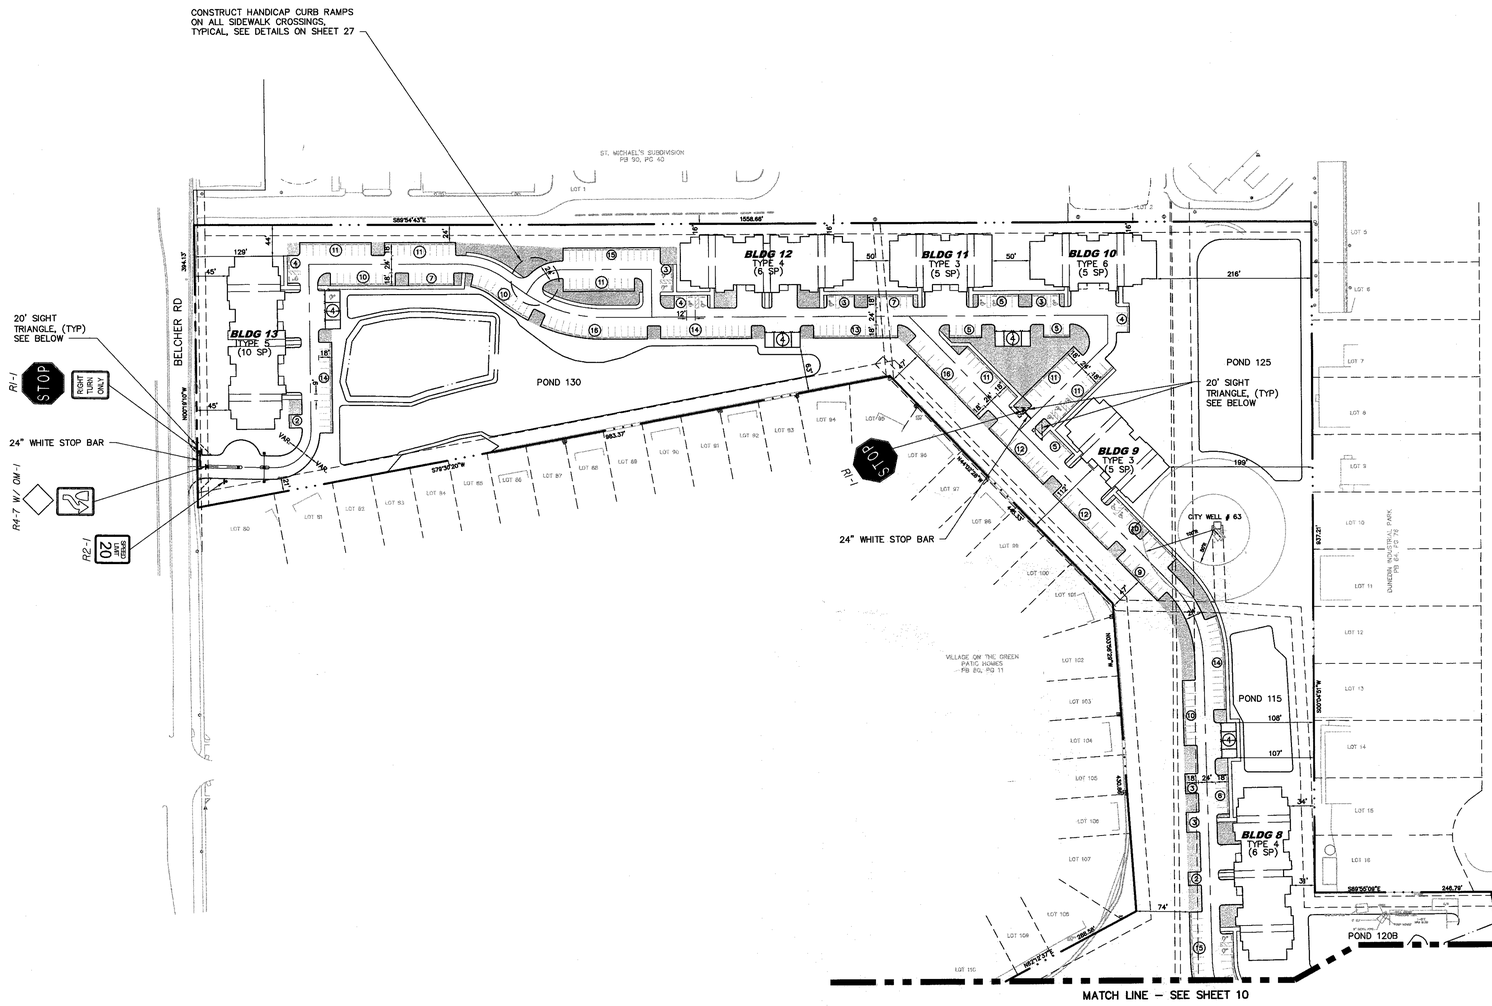

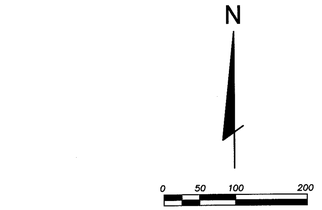

⚠ NOTE:

SITE VISIBILITY TRIANGLES AT DRIVE AISLE INTERSECTIONS WILL MEET THE CODE REQUIREMENTS OF A MAXIMUM HEIGHT OF 30" FOR LANDSCAPING AND STRUCTURES. SIGHT VISIBILITY TRIANGLES ARE SHOWN AT MAJOR INTERSECTIONS, HOWEVER IT IS UNDERSTOOD THAT THIS REQUIREMENT ALSO PERTAINS TO DRIVE AISLE INTERSECTIONS.

LEGEND

- PARKING LOT INTERIOR LANDSCAPING
- PROPOSED TRAFFIC SIGN LOCATION
- (6) PROPOSED PARKING SPACE COUNT
- (4) STAND ALONE GARAGE (ALL HAVE 4 SPACES)

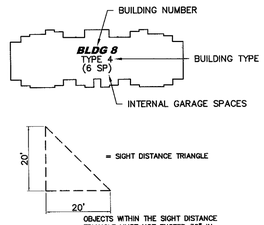

OBJECTS WITHIN THE SIGHT DISTANCE TRIANGLE MUST NOT EXCEED 30" IN HEIGHT FROM THE PAVEMENT.

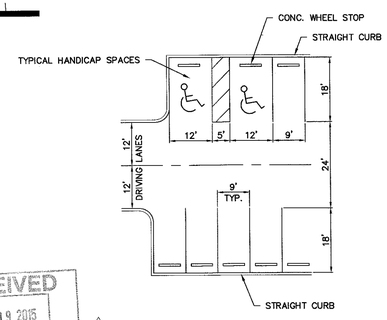

⚠ TYPICAL PARKING LAYOUT

RECEIVED
SEP 09 2015
PLANNING & DEVELOPMENT

EDWARD MAZIK
LICENSED
REGISTERED
ARCHITECT
STATE OF FLORIDA
No. 21518

JOB NO.	DATE	DRAWN	CHECKED
2015-14	8-31-2015	TDHH	EM
SPH 169	SCALE: 1" = 100'		EM

NO	DATE	REVISIONS
⚠1	9-9-2015	REVISED PER CITY COMMENTS.

DESIGNED FOR: ALEXANDER INVESTMENTS INTERNATIONAL, INC.
1776 W. COMSTOCK AVE., SUITE 112
WINTER PARK, FLORIDA 32789
PHONE (407) 702-9888

PROJECT NAME: THE ALEXANDER AT COUNTRYSIDE

SHEET NAME: SITE PLAN (2)
SIGNAGE & STRIPING PLAN

FLORIDA DESIGN CONSULTANTS, INC.
THINK IT. ACHIEVE IT.
3030 STARKEY BOULEVARD, NEW PORT RICHEY, FLORIDA 34655
PHONE: (800) 532 - 1047 FAX: (727) 848 - 3646 WWW.FLDESIGN.COM C.A. NO. 1421

PLAN SET DATE: August 31, 2015

SHEET 11 OF 31

©copyright 2015 Florida Design Consultants, Inc. Drawings and concepts may not be used or reproduced without written permission.

K:\169\2015 Alexander Investments\Proj\Data\ConstDocs\Plans\169_CIVIC-SITE PLAN-2.dwg – Sep 08, 2015 @ 2:29pm – rhall