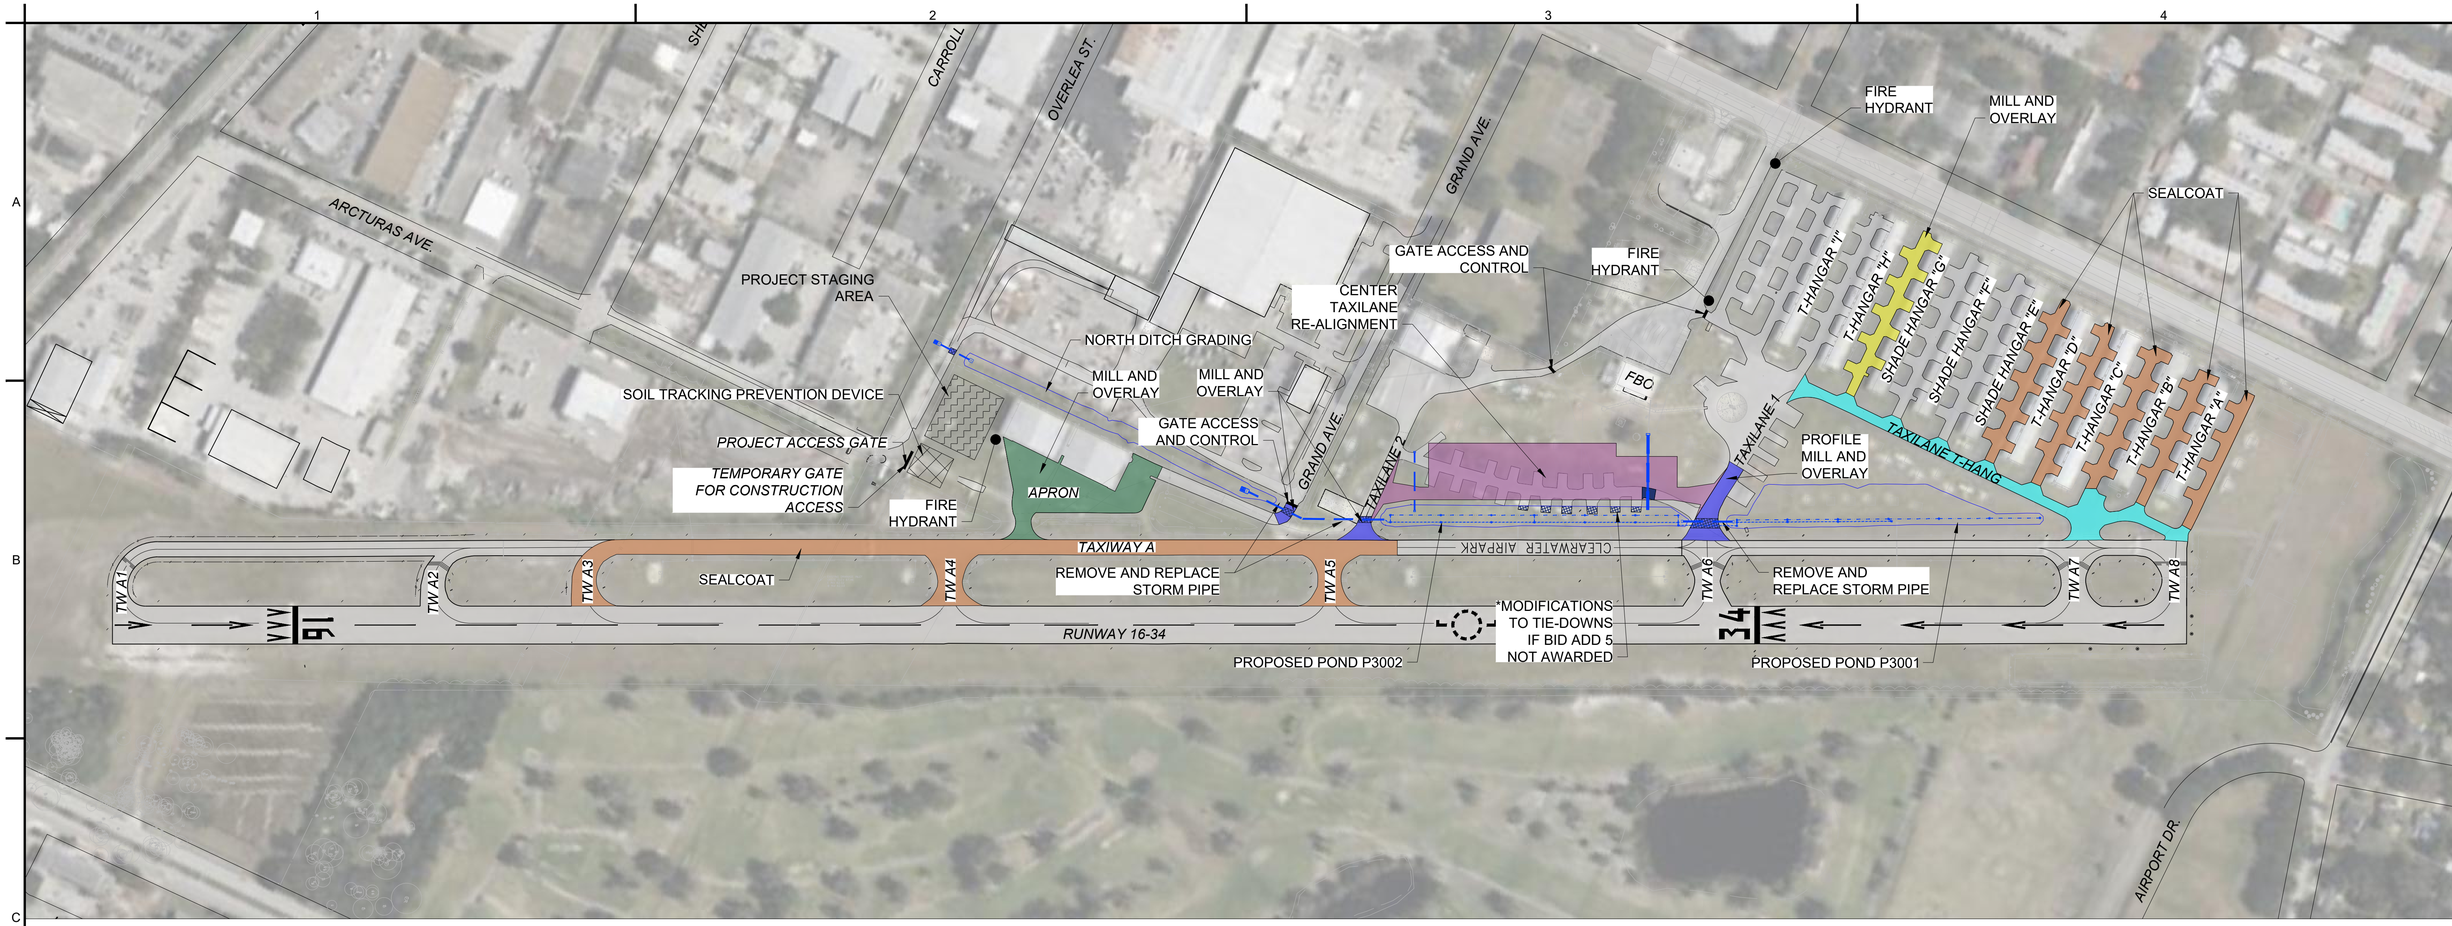

NOTES:

BASE BID SCHDULE OF WORK:
1. MILL AND OVERLAY TAXILANE 1, TAXILANE 2, AND GRAND AVE (FOR PIPE REPLACEMENT)
2. STORM PIPING AND INLETS;
3. PROPOSED TAXILANE AND APRON PARKING
4. POND P3001, P3002, AND NORTH DITCH GRADING

BID ADDITIVE 1
1. SEALCOAT TAXIWAY A AND CONNECTORS A3, A4, A5
2. SEALCOAT HANGAR TAXILANES "A", "A-B", "B-C", "C-D", "D-E"

BID ADDITIVE 2
1. MILL AND OVERLAY TAXILANE "T-HANG"

BID ADDITIVE 3
1. MILL AND OVERLAY TAXILANE "G-H"

BID ADDITIVE 4
1. MILL AND OVERLAY HANGAR APRON

BID ADDITIVE 5
1. CENTER TAXILANE RE-ALIGNMENT

NOTES:

1. THIS PROJECT INCLUDES A BASE BID AND SEVERAL ADDITIVE ALTERNATE BIDS. THE INTENDED AWARD IS THE BASE BID PLUS ANY COMBINATION OF ADDITIVE BIDS SHOWN BASED UPON AVAILABLE FUNDING FOR THE PROJECT.

2. MODIFICATIONS TO EXISTING TIE-DOWNS WILL BE REQUIRED TO INSTALL PROPOSED PIPING TO BASE BID STORMWATER IMPROVEMENTS IF BID ADDITIVE 5 IS NOT AWARDED. FINAL DESIGN FOR THESE MODIFICATIONS WILL BE PROVIDED TO THE CONTRACTOR TO BE CONSTRUCTED UNDER A CHANGE ORDER TO THE PROJECT. CHANGE ORDER PRICING WILL UTILIZE BID UNIT PRICING PROVIDED FOR OTHER ITEMS OF WORK.

0' 150' 300'

AMERICAN INFRASTRUCTURE DEVELOPMENT, INC.
3810 NORTHDALE BLVD. STE. 170
TAMPA, FL 33624
OFFICE: 813-374-2200
Florida Cert. of Authorization 28731

ENGINEER OF RECORD
KYLE HOLLEY, PE
FL. P.E. # 72953

JOB NO:	CLW23001
DRAWN:	JC
DESIGN:	DAW
CHECK:	KBH
DATE:	12-16-2024
ISSUE:	100%

REVISIONS:

REV.	DATE	DESCRIPTION:

CLEARWATER EXECUTIVE AIRPORT

CLEARWATER EXECUTIVE AIRPORT
1000 N HERCULES AVE.
CLEARWATER, FL 33765

TAXILANE AND APRON REHABILITATION

BIDDING DOCUMENTS

CONTRACT LAYOUT PLAN

C101

FILENAME: D:\AID Dropbox\1-PROJECTS\CLW\CLW23001 - Taxilane and Apron Rehabilitation\03-Drawings\CLW23001-C101-CONTRACT LAYOUT PLAN.DWG PLOT DATE: April 8, 2025 PLOT TIME: 11:10:37 AM