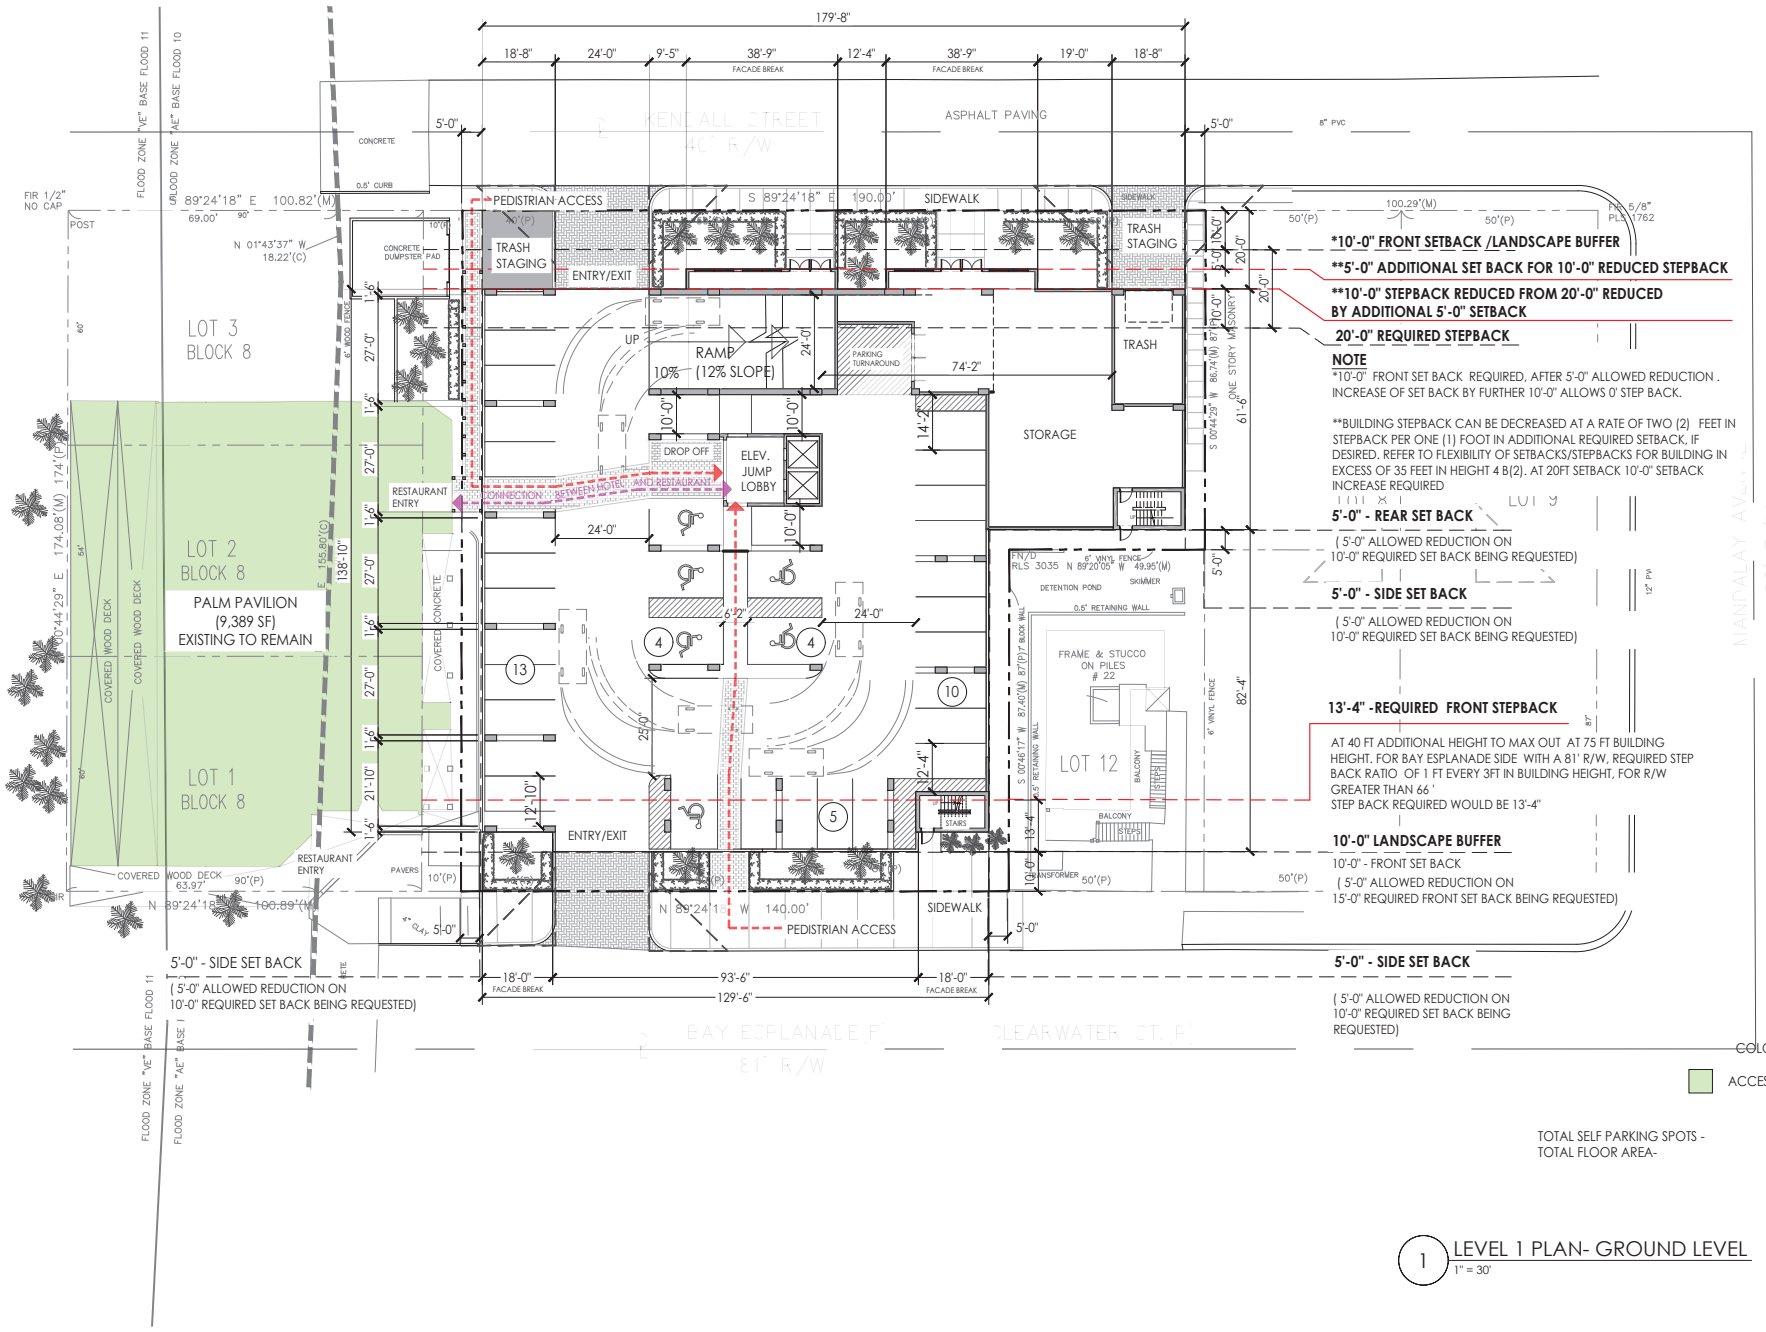

1 LEVEL 1 PLAN- GROUND LEVEL
1" = 30'

Behar Peteranecz
ARCHITECTURE | INTERIORS
243 TERMINAL DRIVE SOUTH | ST. PETERSBURG, FLORIDA 33712
(727) 800-5300 | ARCHITECTUREBP.COM | AR94533 ID5493

THE INFORMATION HEREON IS THE PROPERTY OF BEHAR PETERANEZ INC. USE, DUPLICATION OR TRANSMITTAL WITHOUT WRITTEN PERMISSION IS PROHIBITED.

ISTVAN L. PETERANECZ
AR94533
FLORIDA

PALM PAVILION HOTEL
10 Bay Esplanade, Clearwater, Florida

ISSUED DRAWING LOG:

PROJECT NO: 26.001
ISSUE DATE: 17TH APRIL 2026
DRAWING TITLE: PROPOSED LEVEL 1 PLAN
SHEET NUMBER: A1_1
EDITION: HDA APPLICATION