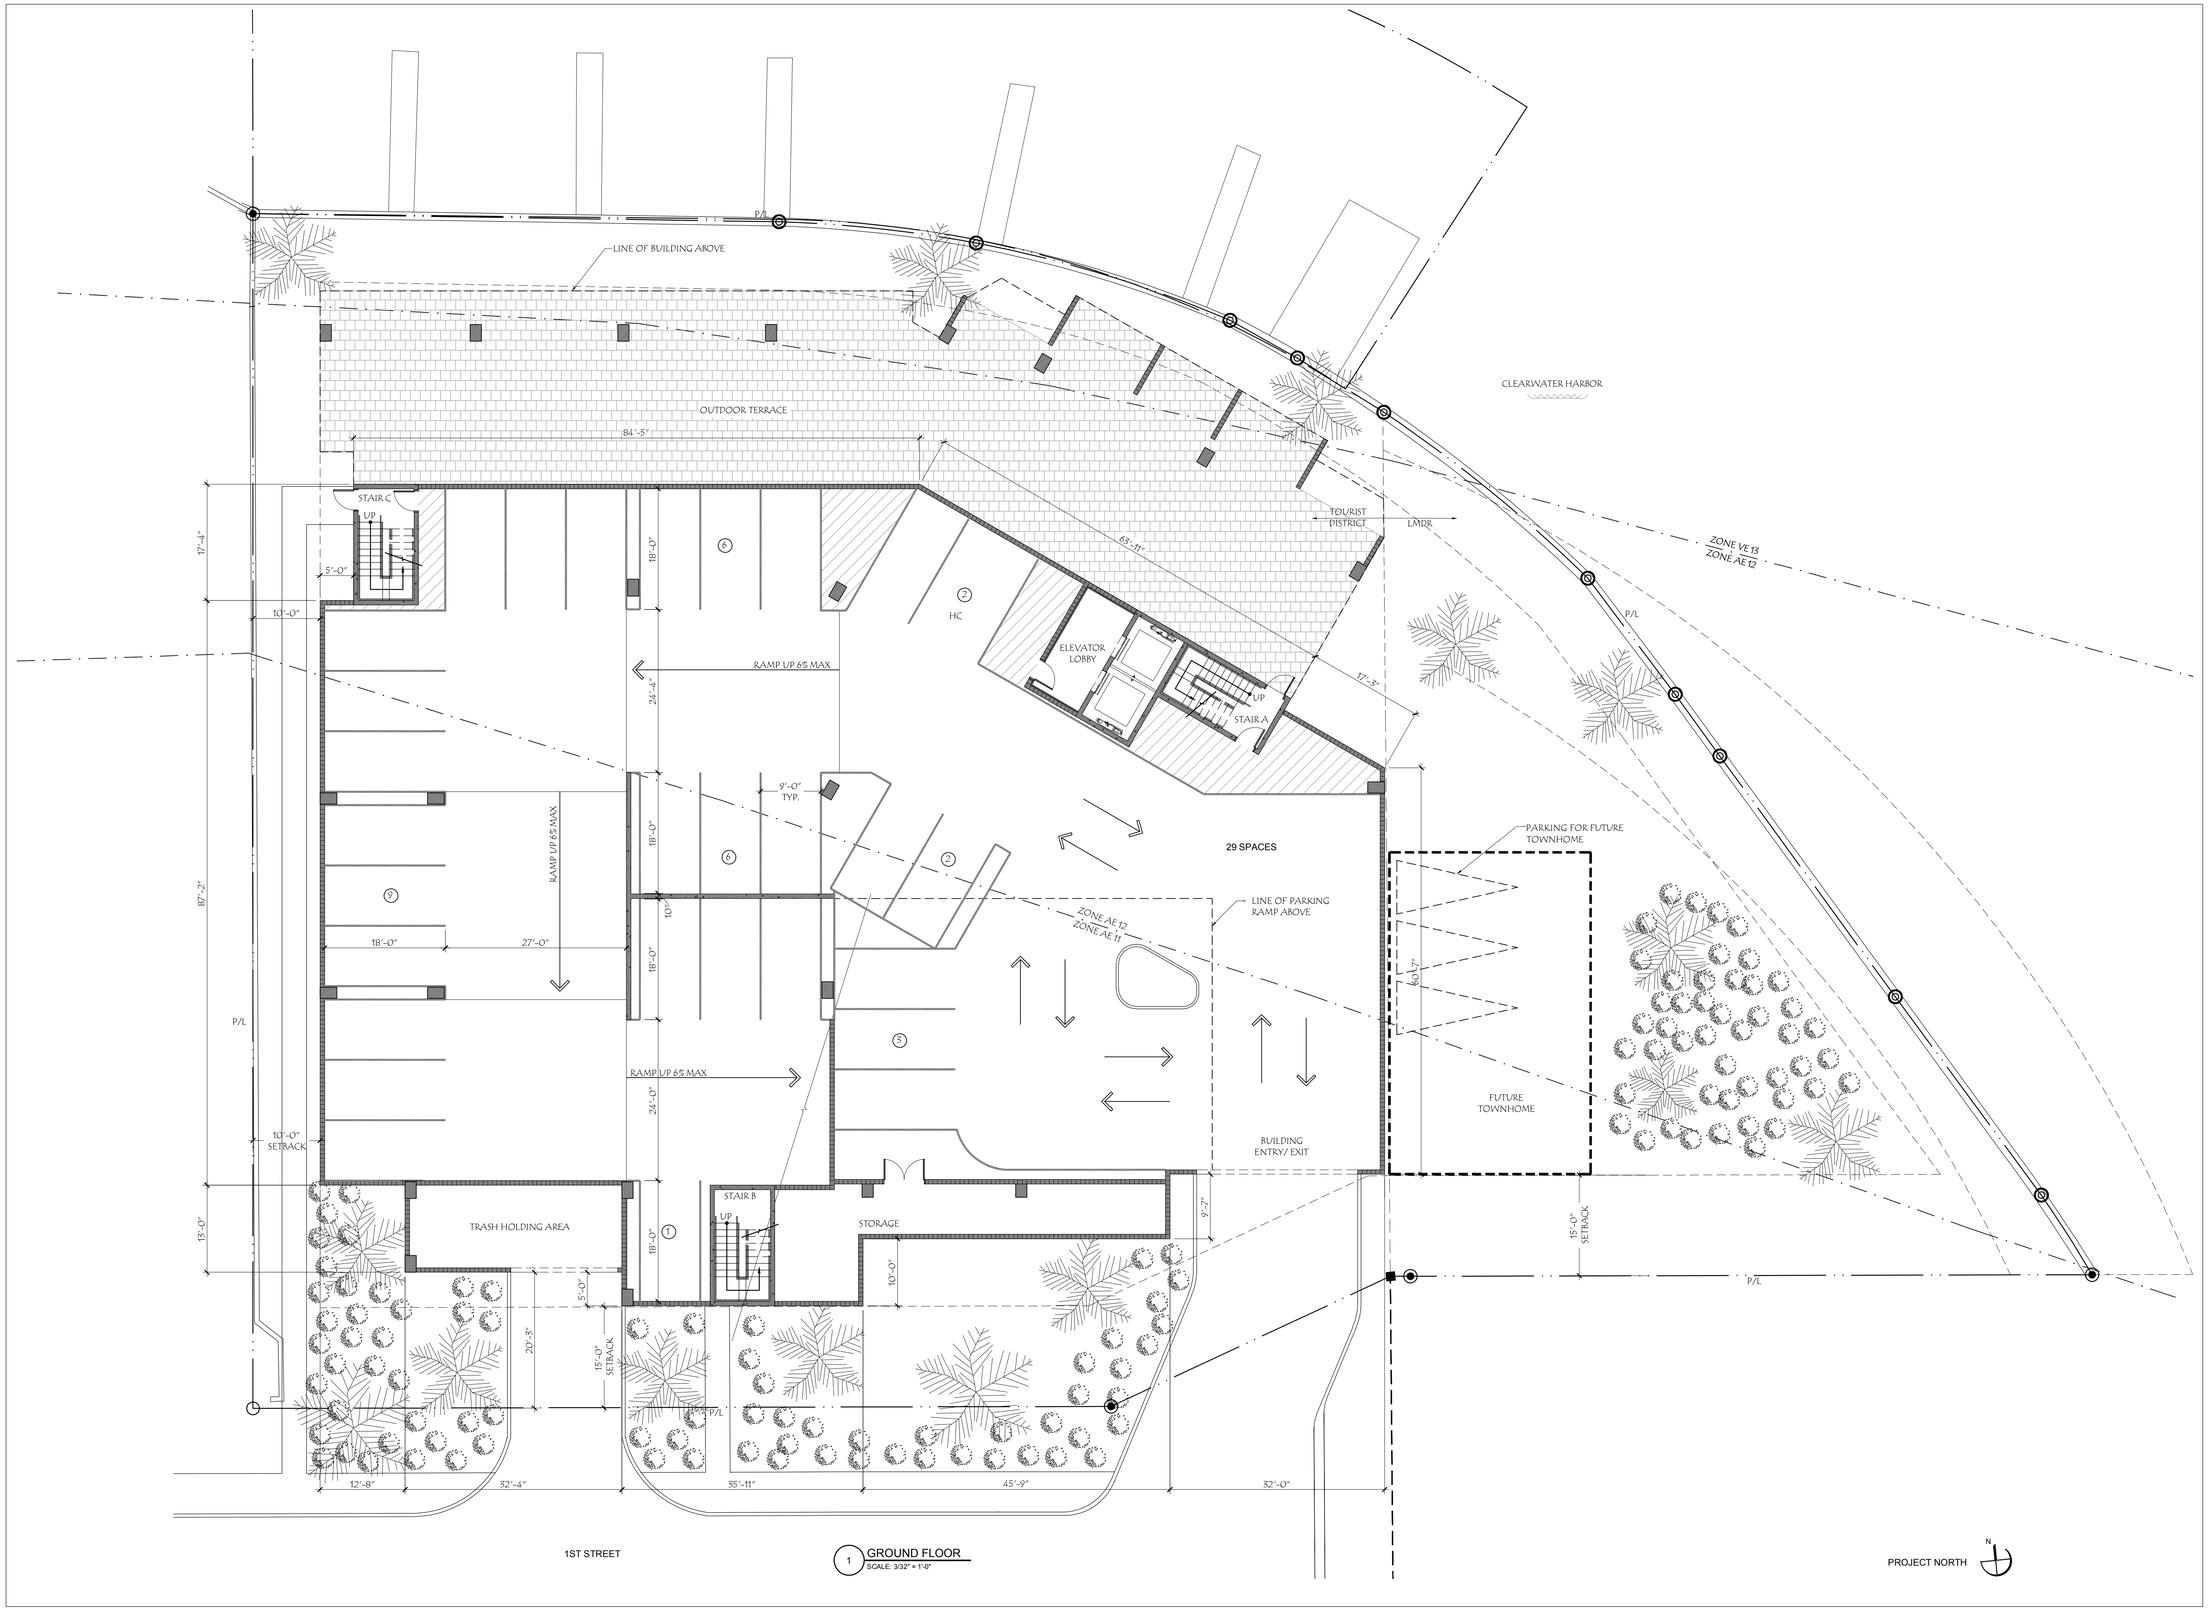

1 GROUND FLOOR
SCALE: 3/32" = 1'-0"

behar peteranecz

AA26001704

CLEARWATER
103 Rogers Street, 33756
t. 727 478 3073 | f. 727 478 3074

This drawing is the property of behar + peteranecz, inc. and may not be used or reproduced without written permission from behar + peteranecz, inc.

ISTVAN L. PETERANECZ
AR94533
FLORIDA

PROJECT TITLE:

SEA CAPTAIN HOTEL

40 DEVON DRIVE
CLEARWATER, FL

ISSUED DRAWING LOG:

DATE:	ITEM:

PROJECT NO:
SEA14.01

DRAWING TITLE:
GROUND LEVEL

ISSUE DATE:
2013.07.25

SHEET:
A2_1

PRELIMINARY DESIGN

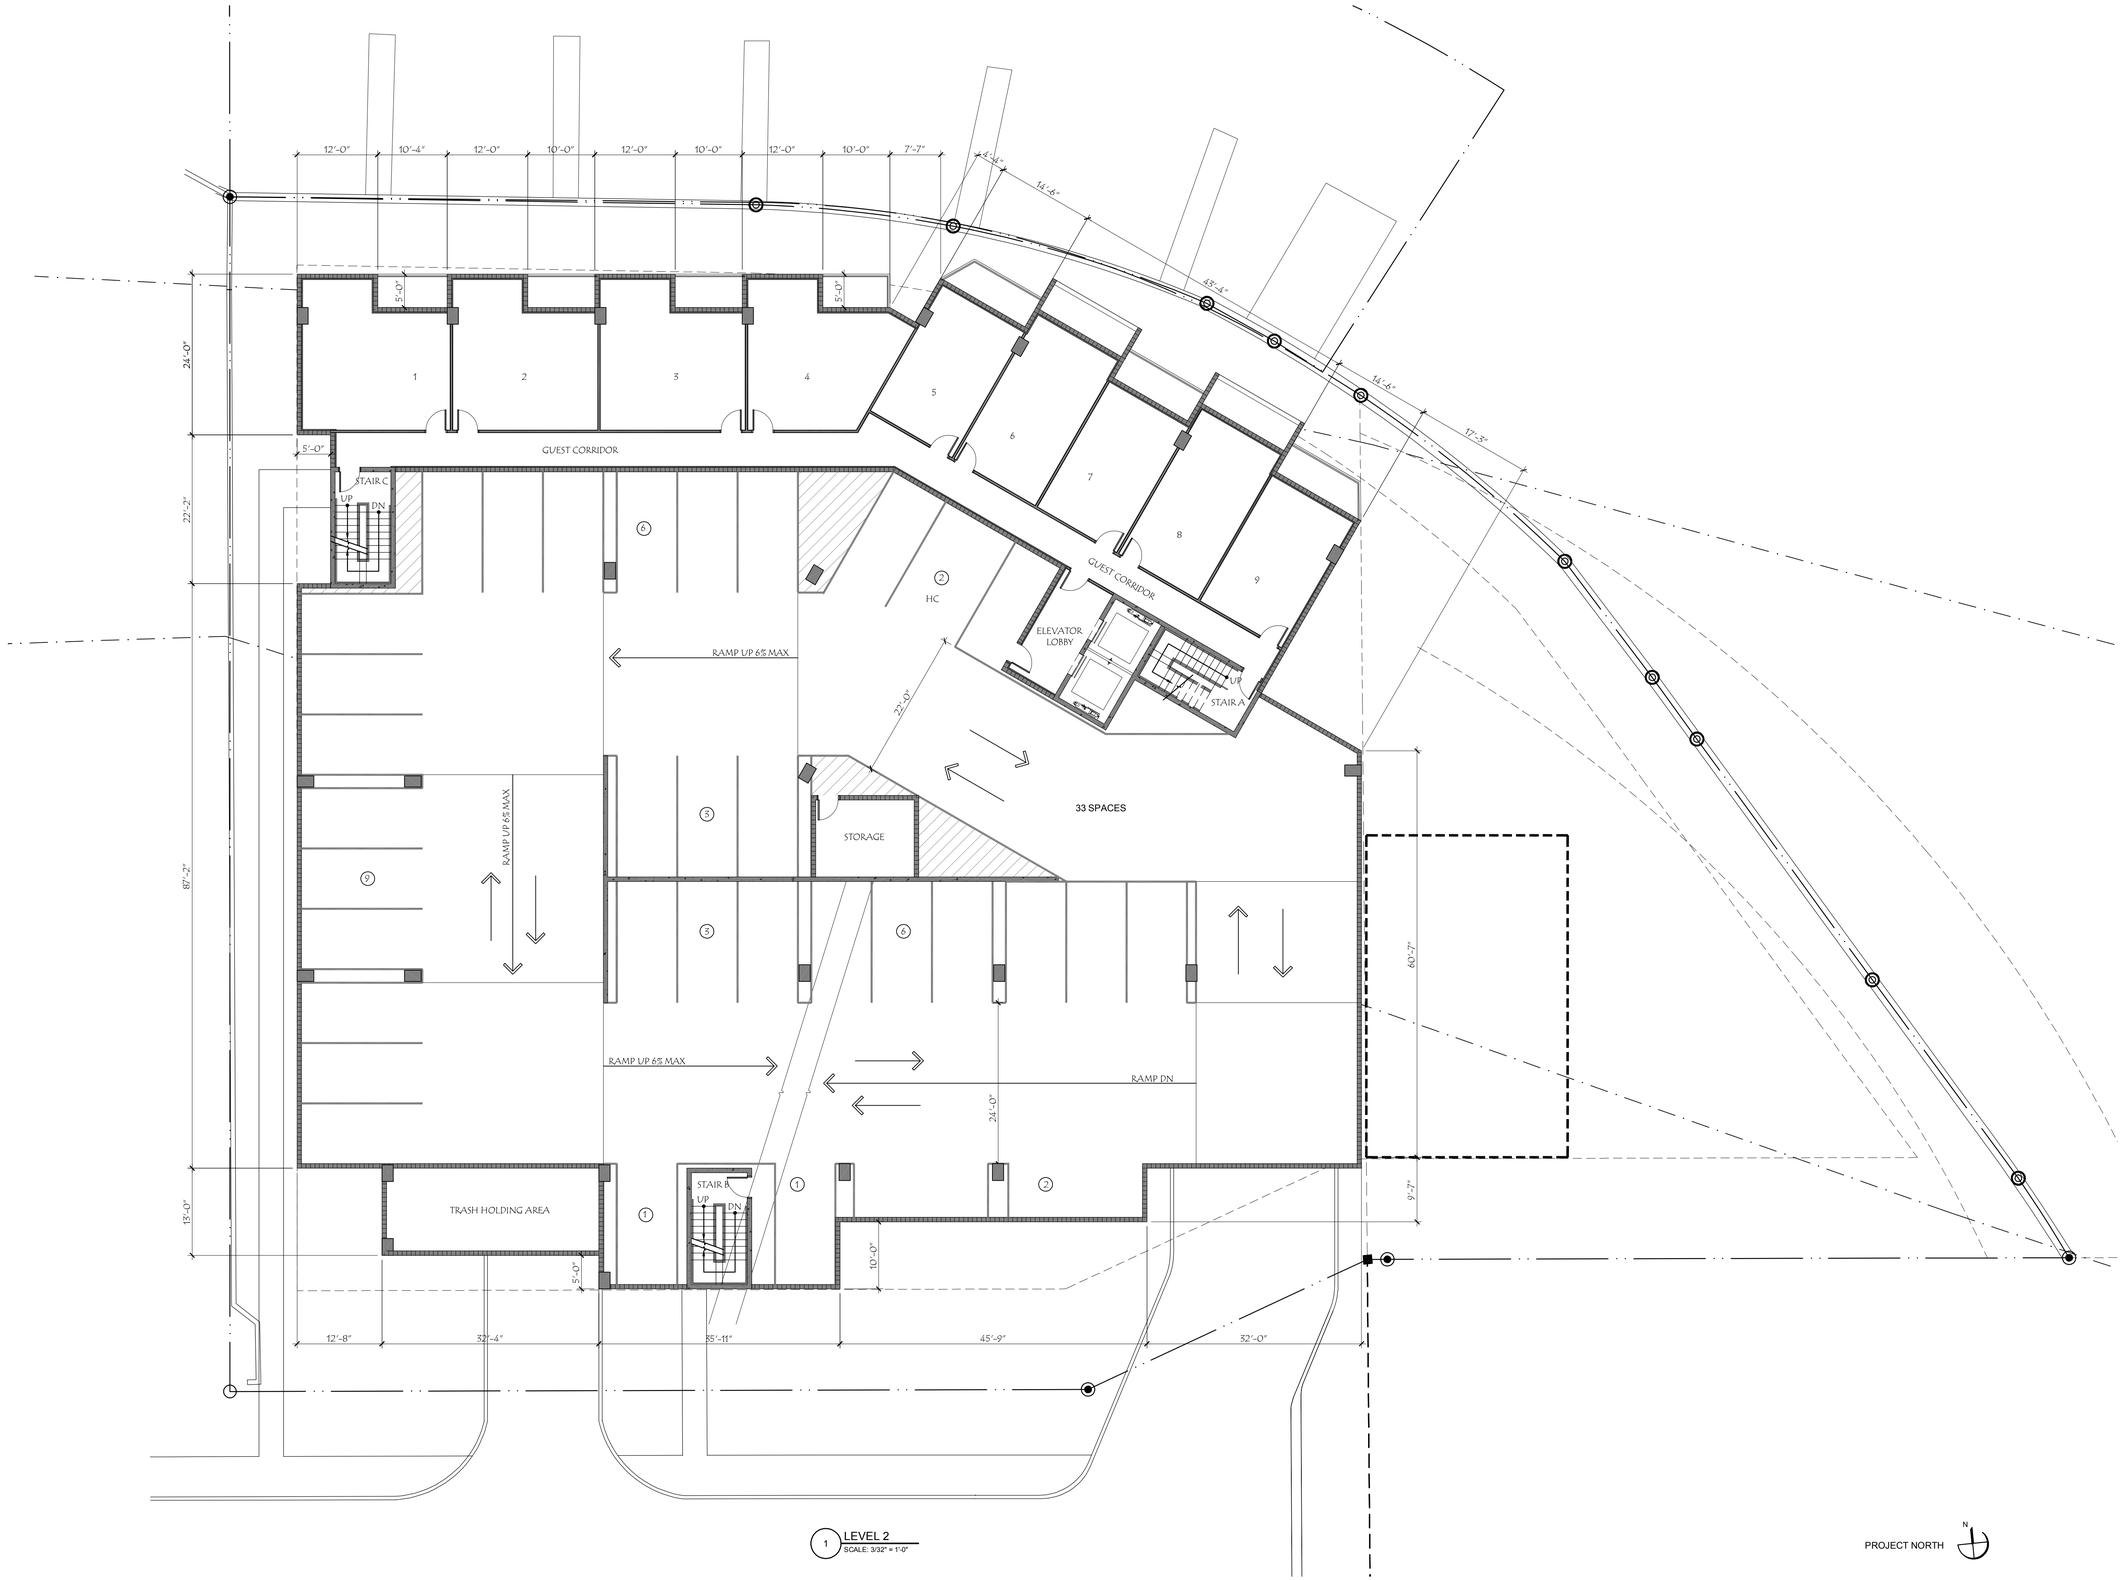

1 LEVEL 2
SCALE: 3/32" = 1'-0"

behar peteranecz

AA26001704

CLEARWATER
103 Rogers Street, 33756
t. 727 478 3073 | f. 727 478 3074

This drawing is the property of behar + peteranecz, inc. and may not be used or reproduced without written permission from behar + peteranecz, inc.

ISTVAN L. PETERANECZ
AR94533
FLORIDA

PROJECT TITLE:

SEA CAPTAIN HOTEL

40 DEVON DRIVE
CLEARWATER, FL

ISSUED DRAWING LOG:

DATE:	ITEM:

PROJECT NO:
SEA14.01

DRAWING TITLE:
LEVEL 2

ISSUE DATE:
2013.07.25

SHEET:
A2_2

PRELIMINARY DESIGN

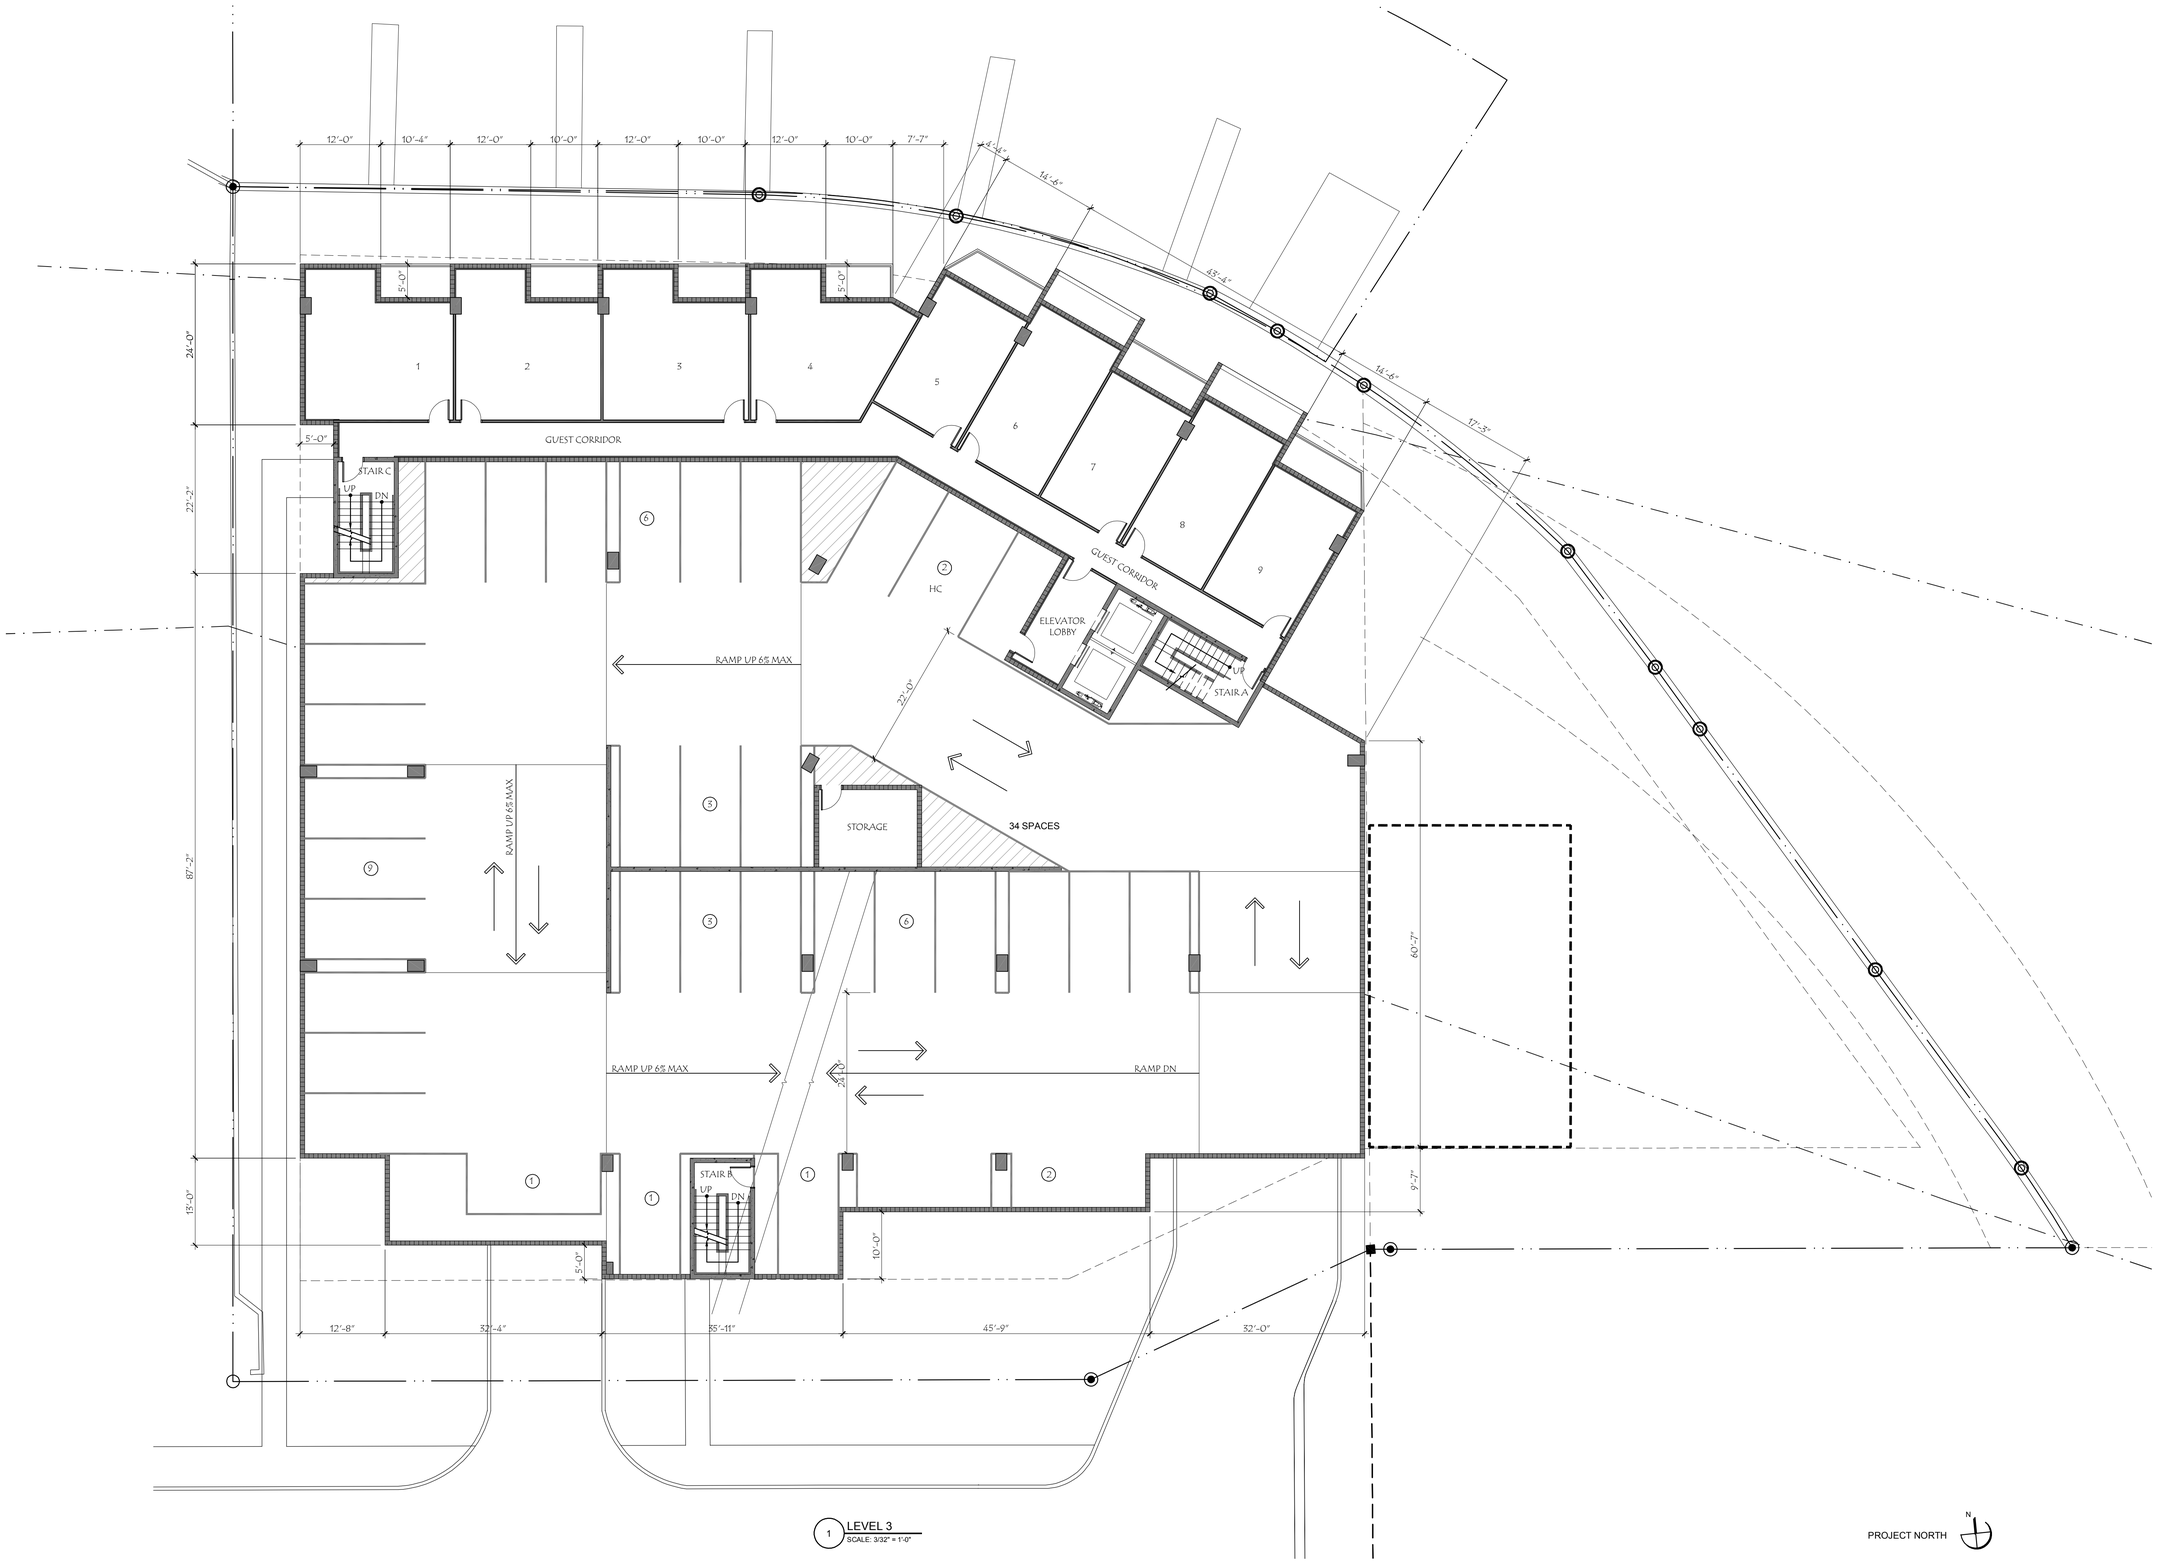

1 LEVEL 3
SCALE: 3/32" = 1'-0"

behar peteranecz

AA26001704

CLEARWATER
103 Rogers Street, 33756
t. 727 478 3073 | f. 727 478 3074

This drawing is the property of behar + peteranecz, inc. and may not be used or reproduced without written permission from behar + peteranecz, inc.

ISTVAN L. PETERANECZ
AR94533
FLORIDA

PROJECT TITLE:

SEA CAPTAIN
HOTEL
40 DEVON DRIVE
CLEARWATER, FL

ISSUED DRAWING LOG:

	DATE:	ITEM:
1		
2		
3		
4		
5		
6		
7		
8		
9		
10		

PROJECT NO:
SEA14.01

DRAWING TITLE:
LEVEL 3

ISSUE DATE:
2013.07.25

SHEET:
A2_3

PRELIMINARY DESIGN

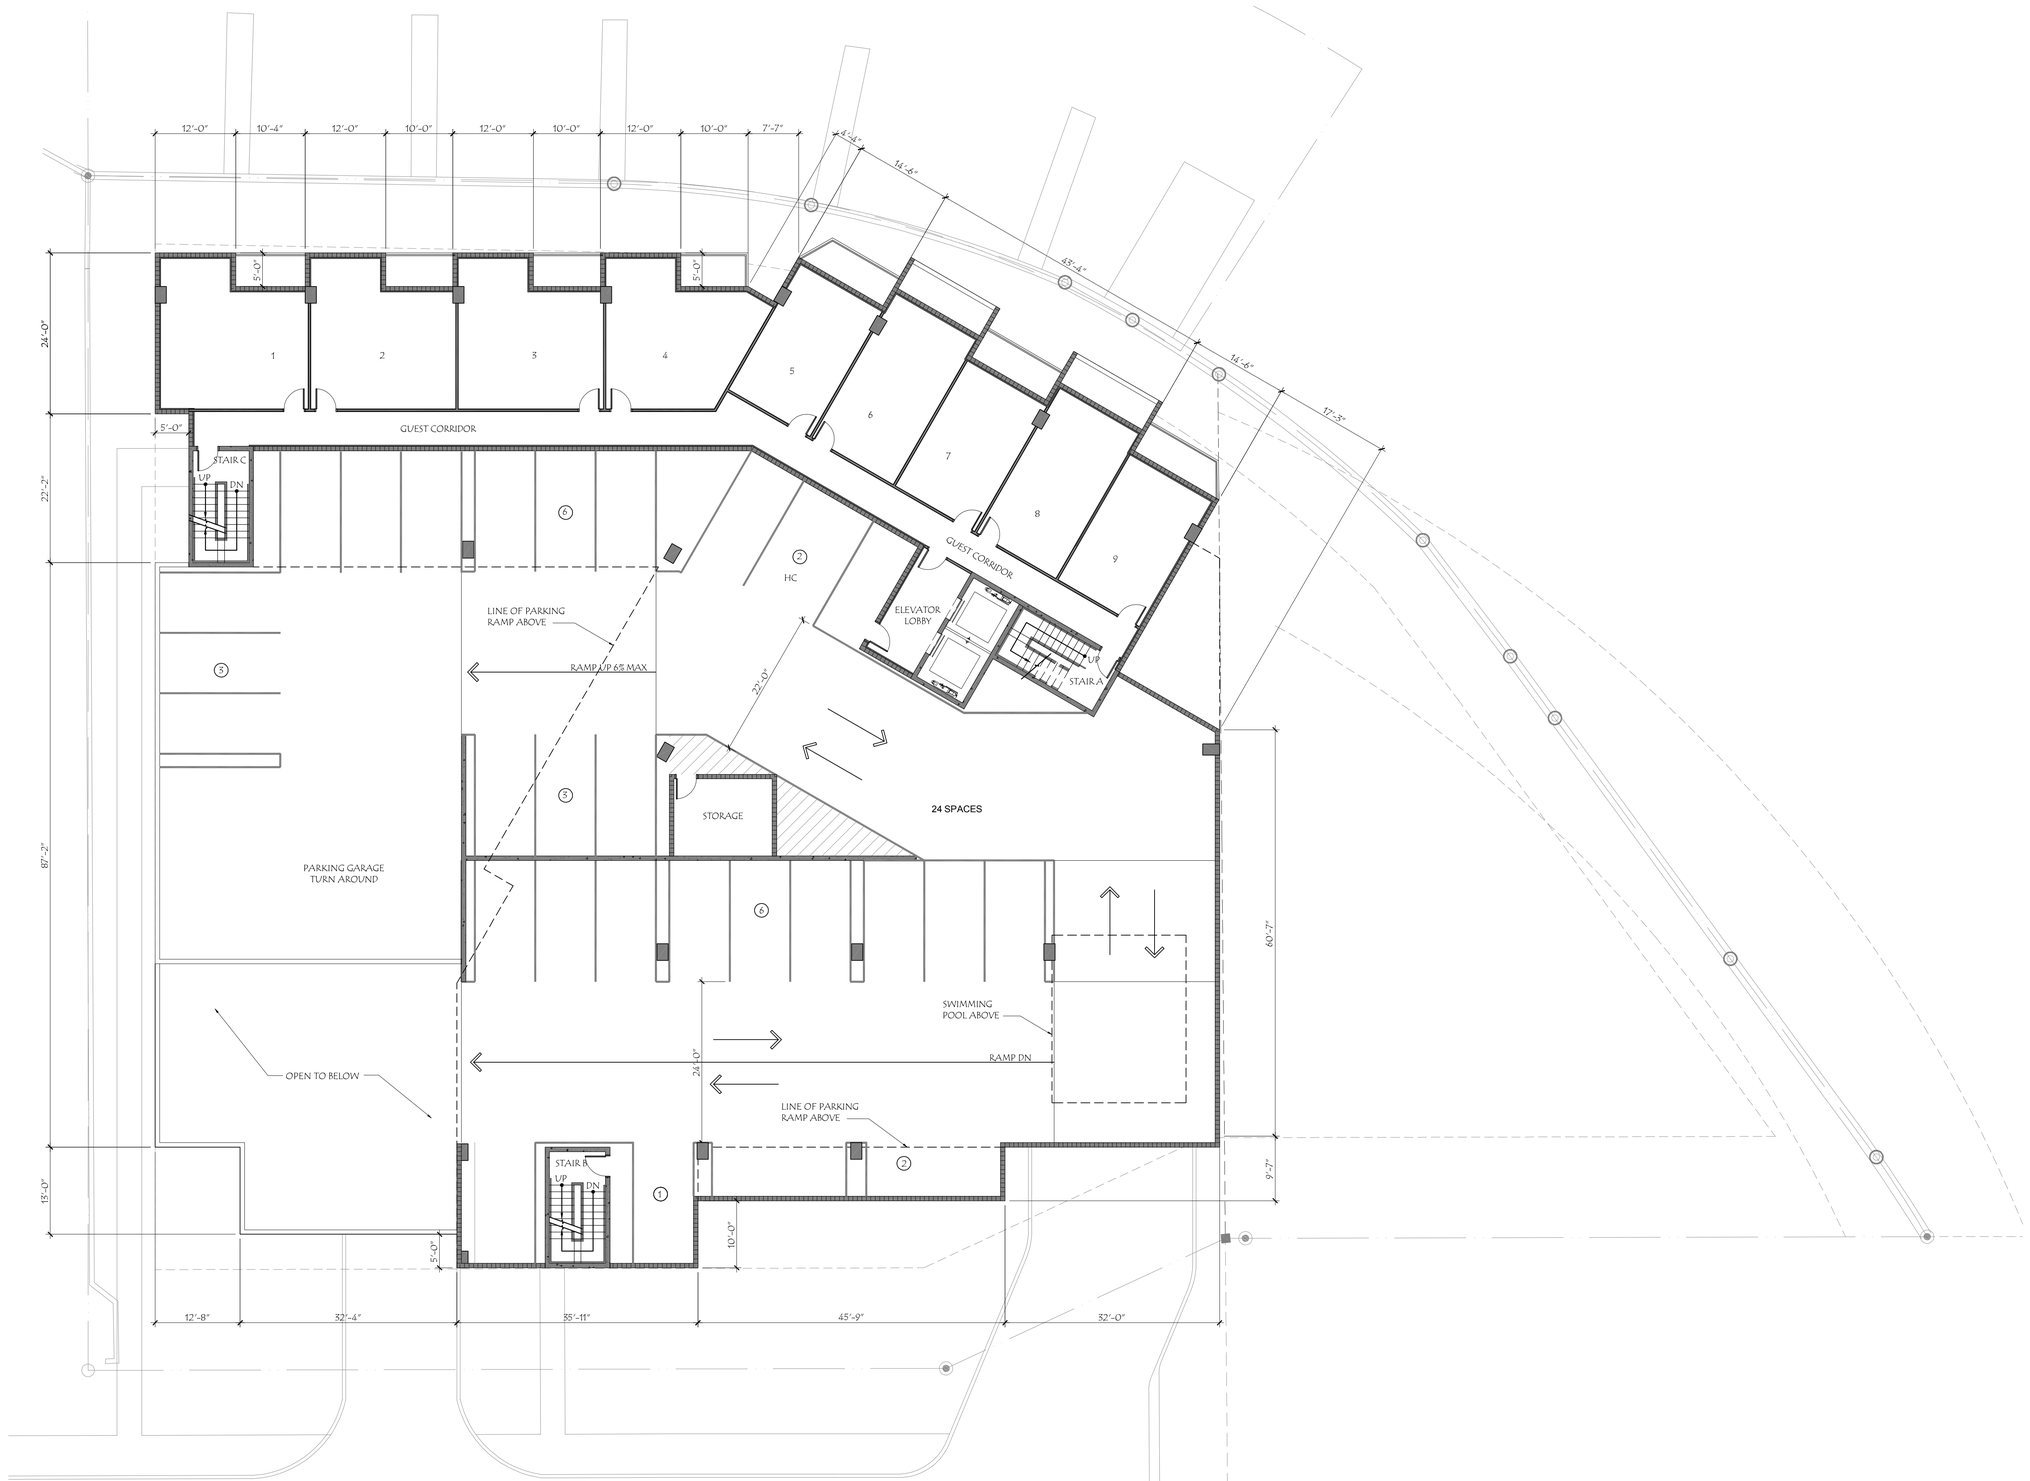

1 LEVEL 4
SCALE: 3/32" = 1'-0"

behar peteranecz

AA26001704

CLEARWATER
103 Rogers Street, 33756
t. 727 478 3073 | f. 727 478 3074

This drawing is the property of behar + peteranecz, inc. and may not be used or reproduced without written permission from behar + peteranecz, inc.

ISTVAN L. PETERANECZ
AR94533
FLORIDA

PROJECT TITLE:

SEA CAPTAIN HOTEL

40 DEVON DRIVE
CLEARWATER, FL

ISSUED DRAWING LOG:

DATE:	ITEM:

PROJECT NO:
SEA14.01

DRAWING TITLE:
LEVEL 4

ISSUE DATE:
2013.07.25

SHEET:
A2_4

PRELIMINARY DESIGN

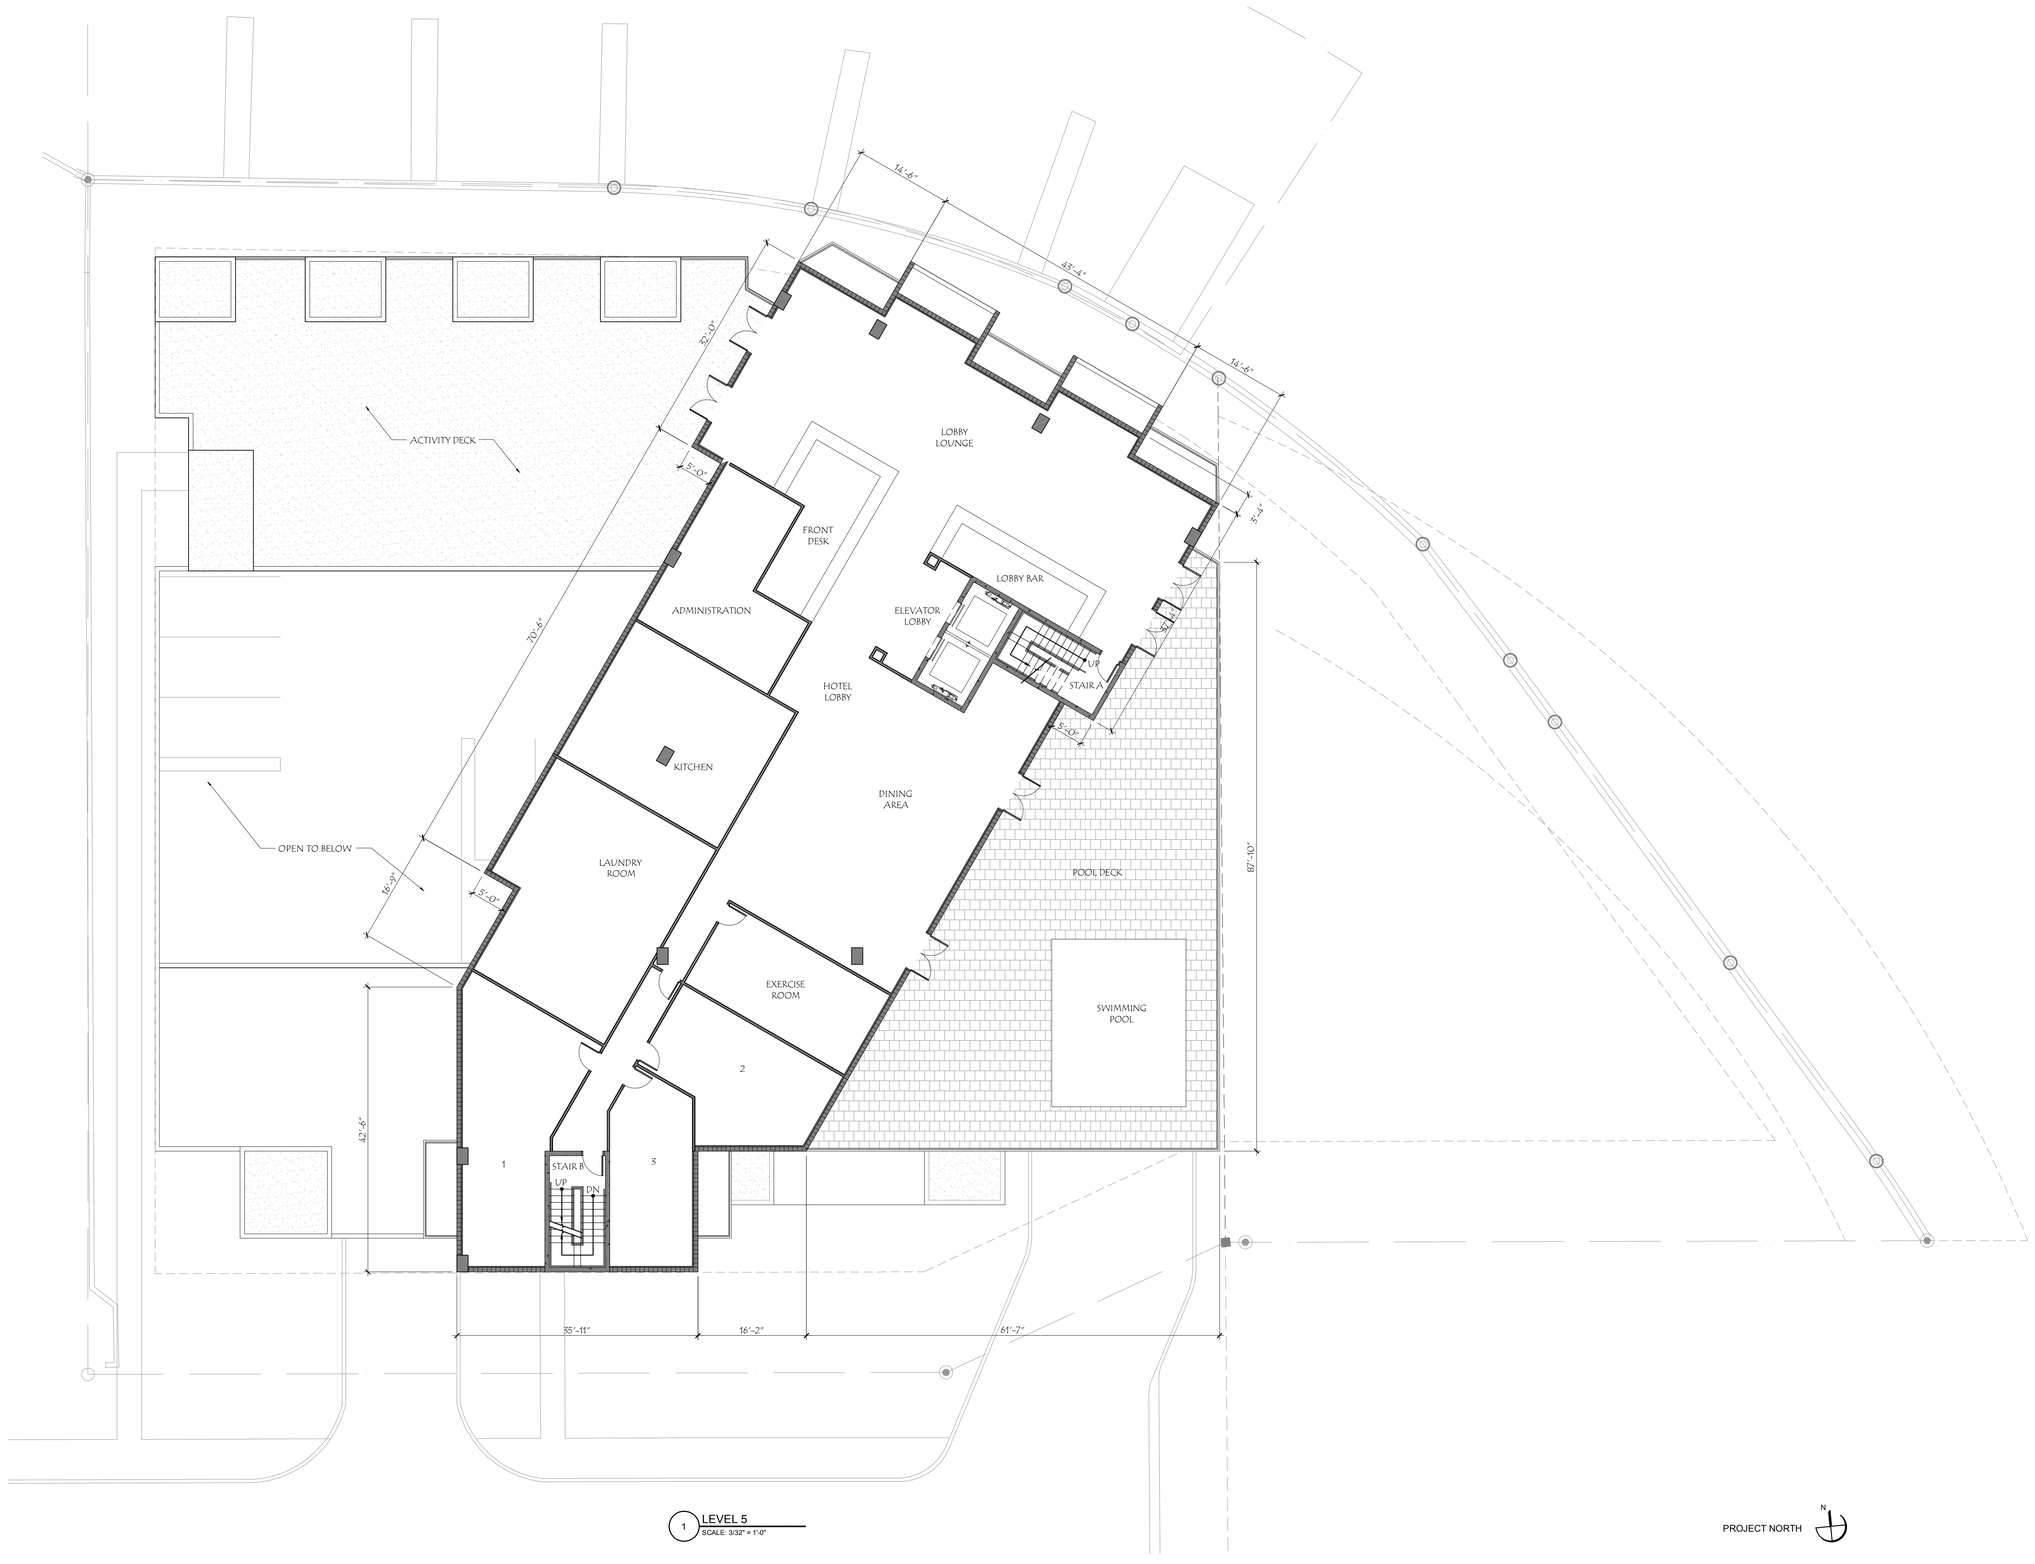

1 LEVEL 5
SCALE: 3/32" = 1'-0"

PROJECT NORTH

N

behar peteranecz

AA26001704

CLEARWATER
103 Rogers Street, 33756
t. 727 478 3073 | f. 727 478 3074

This drawing is the property of behar + peteranecz, inc. and may not be used or reproduced without written permission from behar + peteranecz, inc.

ISTVAN L. PETERANECZ
AR94533
FLORIDA

PROJECT TITLE:

SEA CAPTAIN
HOTEL
40 DEVON DRIVE
CLEARWATER, FL

ISSUED DRAWING LOG:

DATE:	ITEM:

PROJECT NO:
SEA14.01

DRAWING TITLE:
LEVEL 5

ISSUE DATE:
2013.07.25

SHEET:
A2_5

PRELIMINARY DESIGN

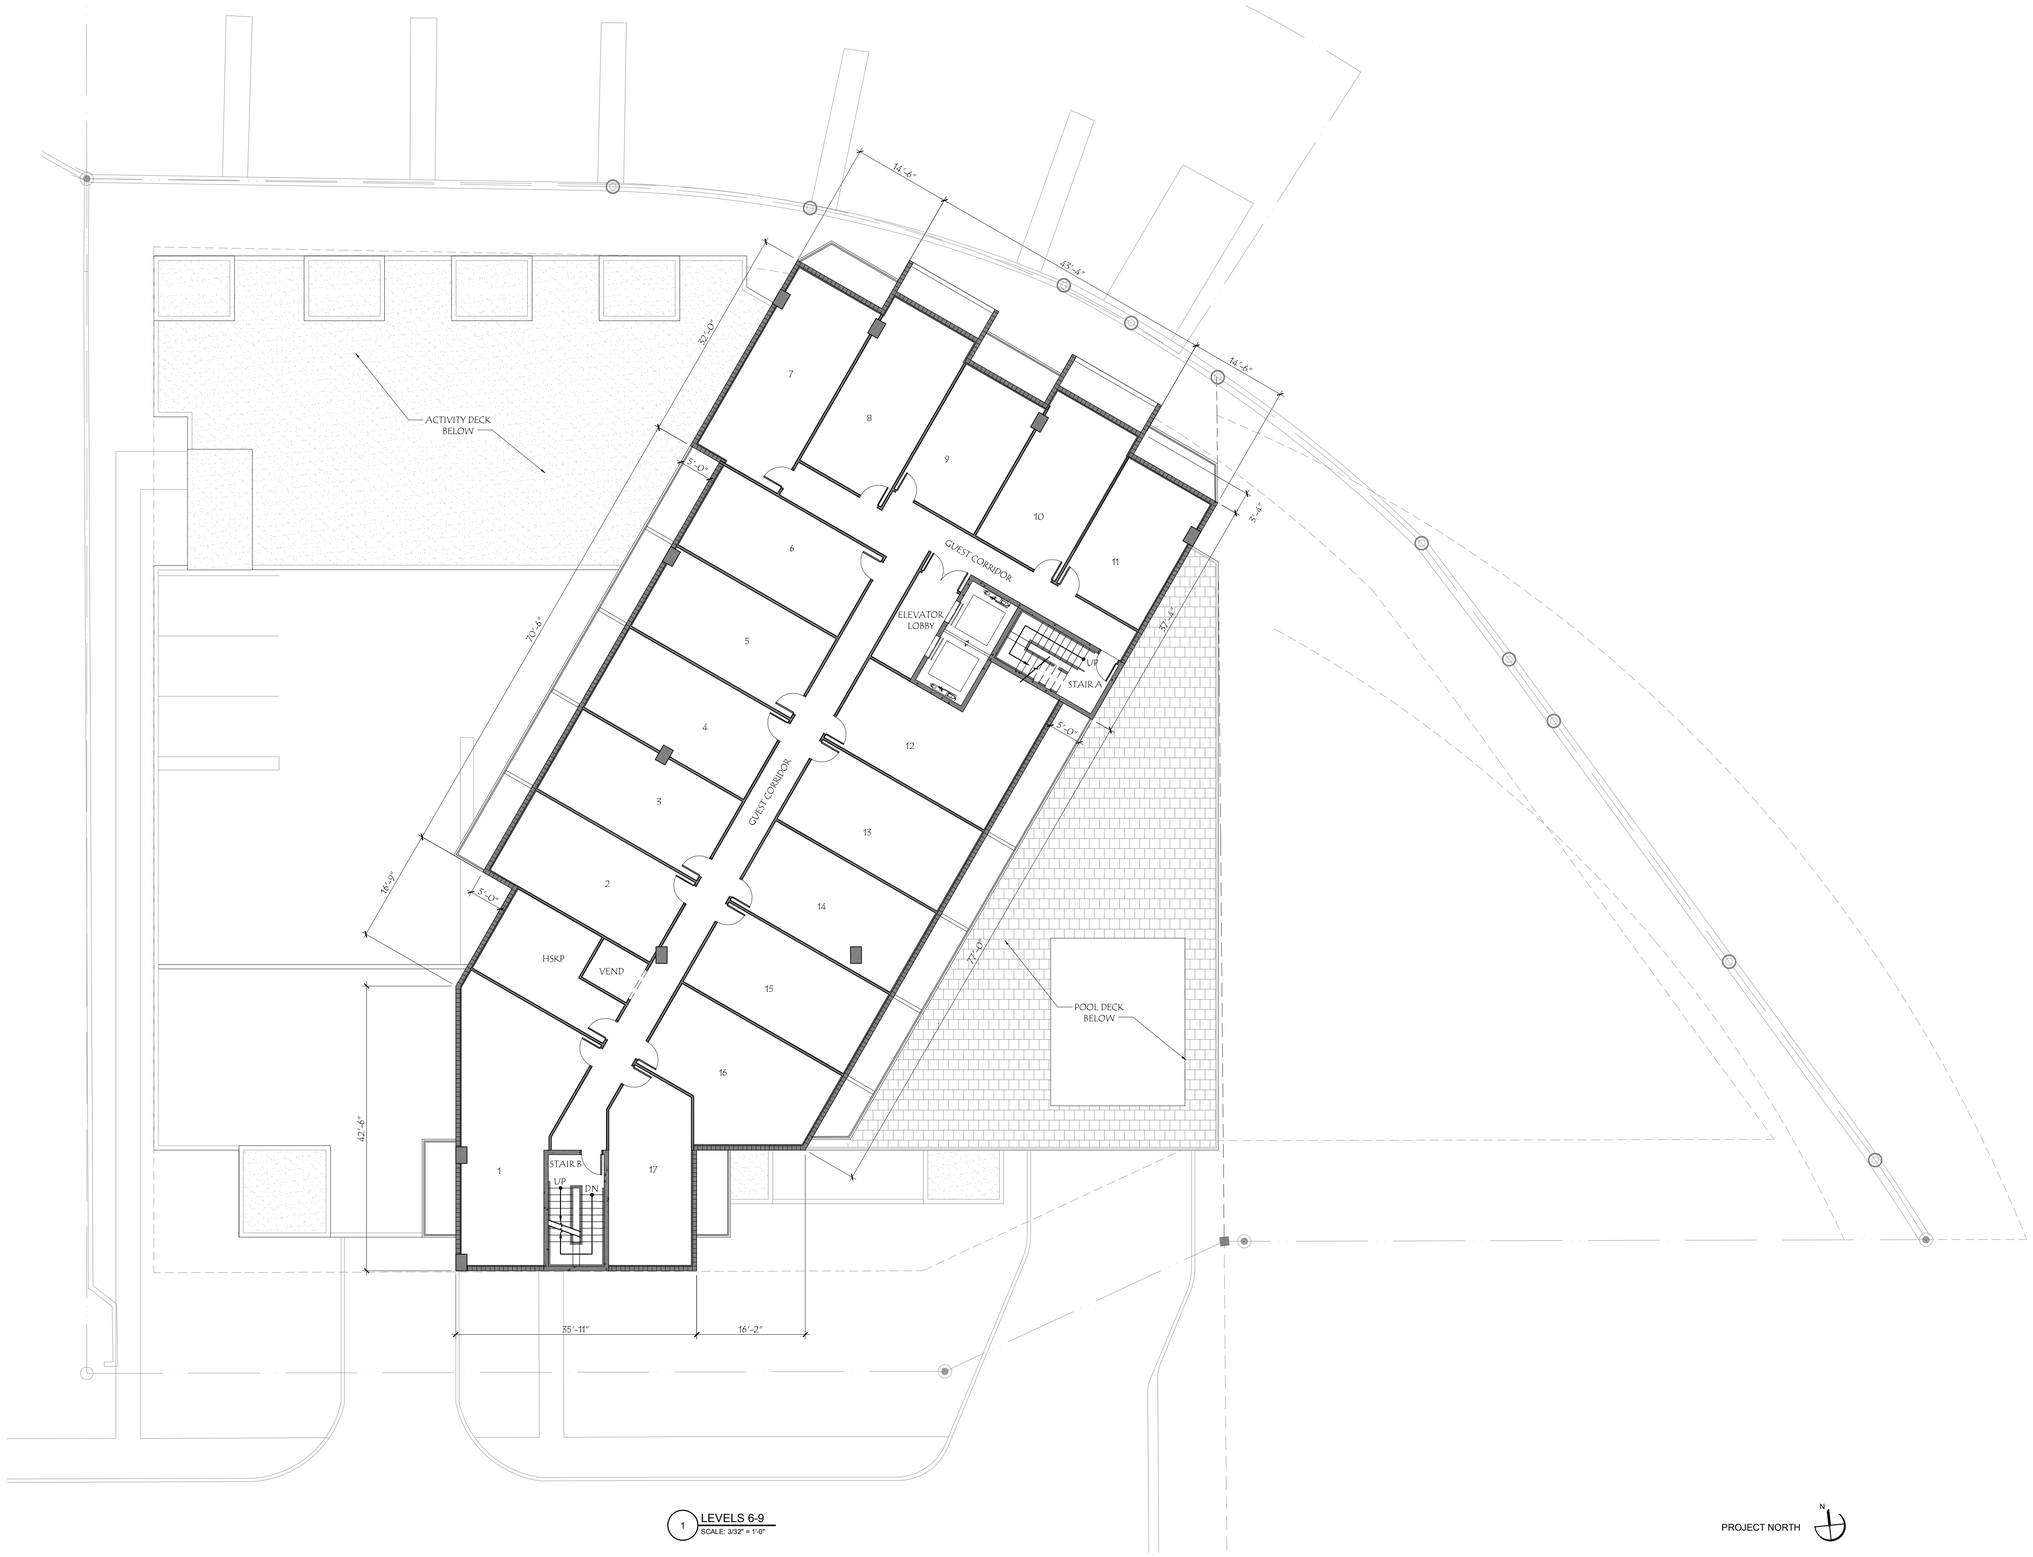

1 LEVELS 6-9
SCALE: 3/32" = 1'-0"

behar peteranecz

AA26001704

CLEARWATER
103 Rogers Street, 33756
t. 727 478 3073 | f. 727 478 3074

This drawing is the property of behar + peteranecz, inc. and may not be used or reproduced without written permission from behar + peteranecz, inc.

ISTVAN L. PETERANECZ
AR94533
FLORIDA

PROJECT TITLE:

SEA CAPTAIN HOTEL

40 DEVON DRIVE
CLEARWATER, FL

ISSUED DRAWING LOG:

	DATE:	ITEM:

PROJECT NO:
SEA14.01

DRAWING TITLE:
LEVELS 6-9

ISSUE DATE:
2013.07.25

SHEET:
A2_6

PRELIMINARY DESIGN