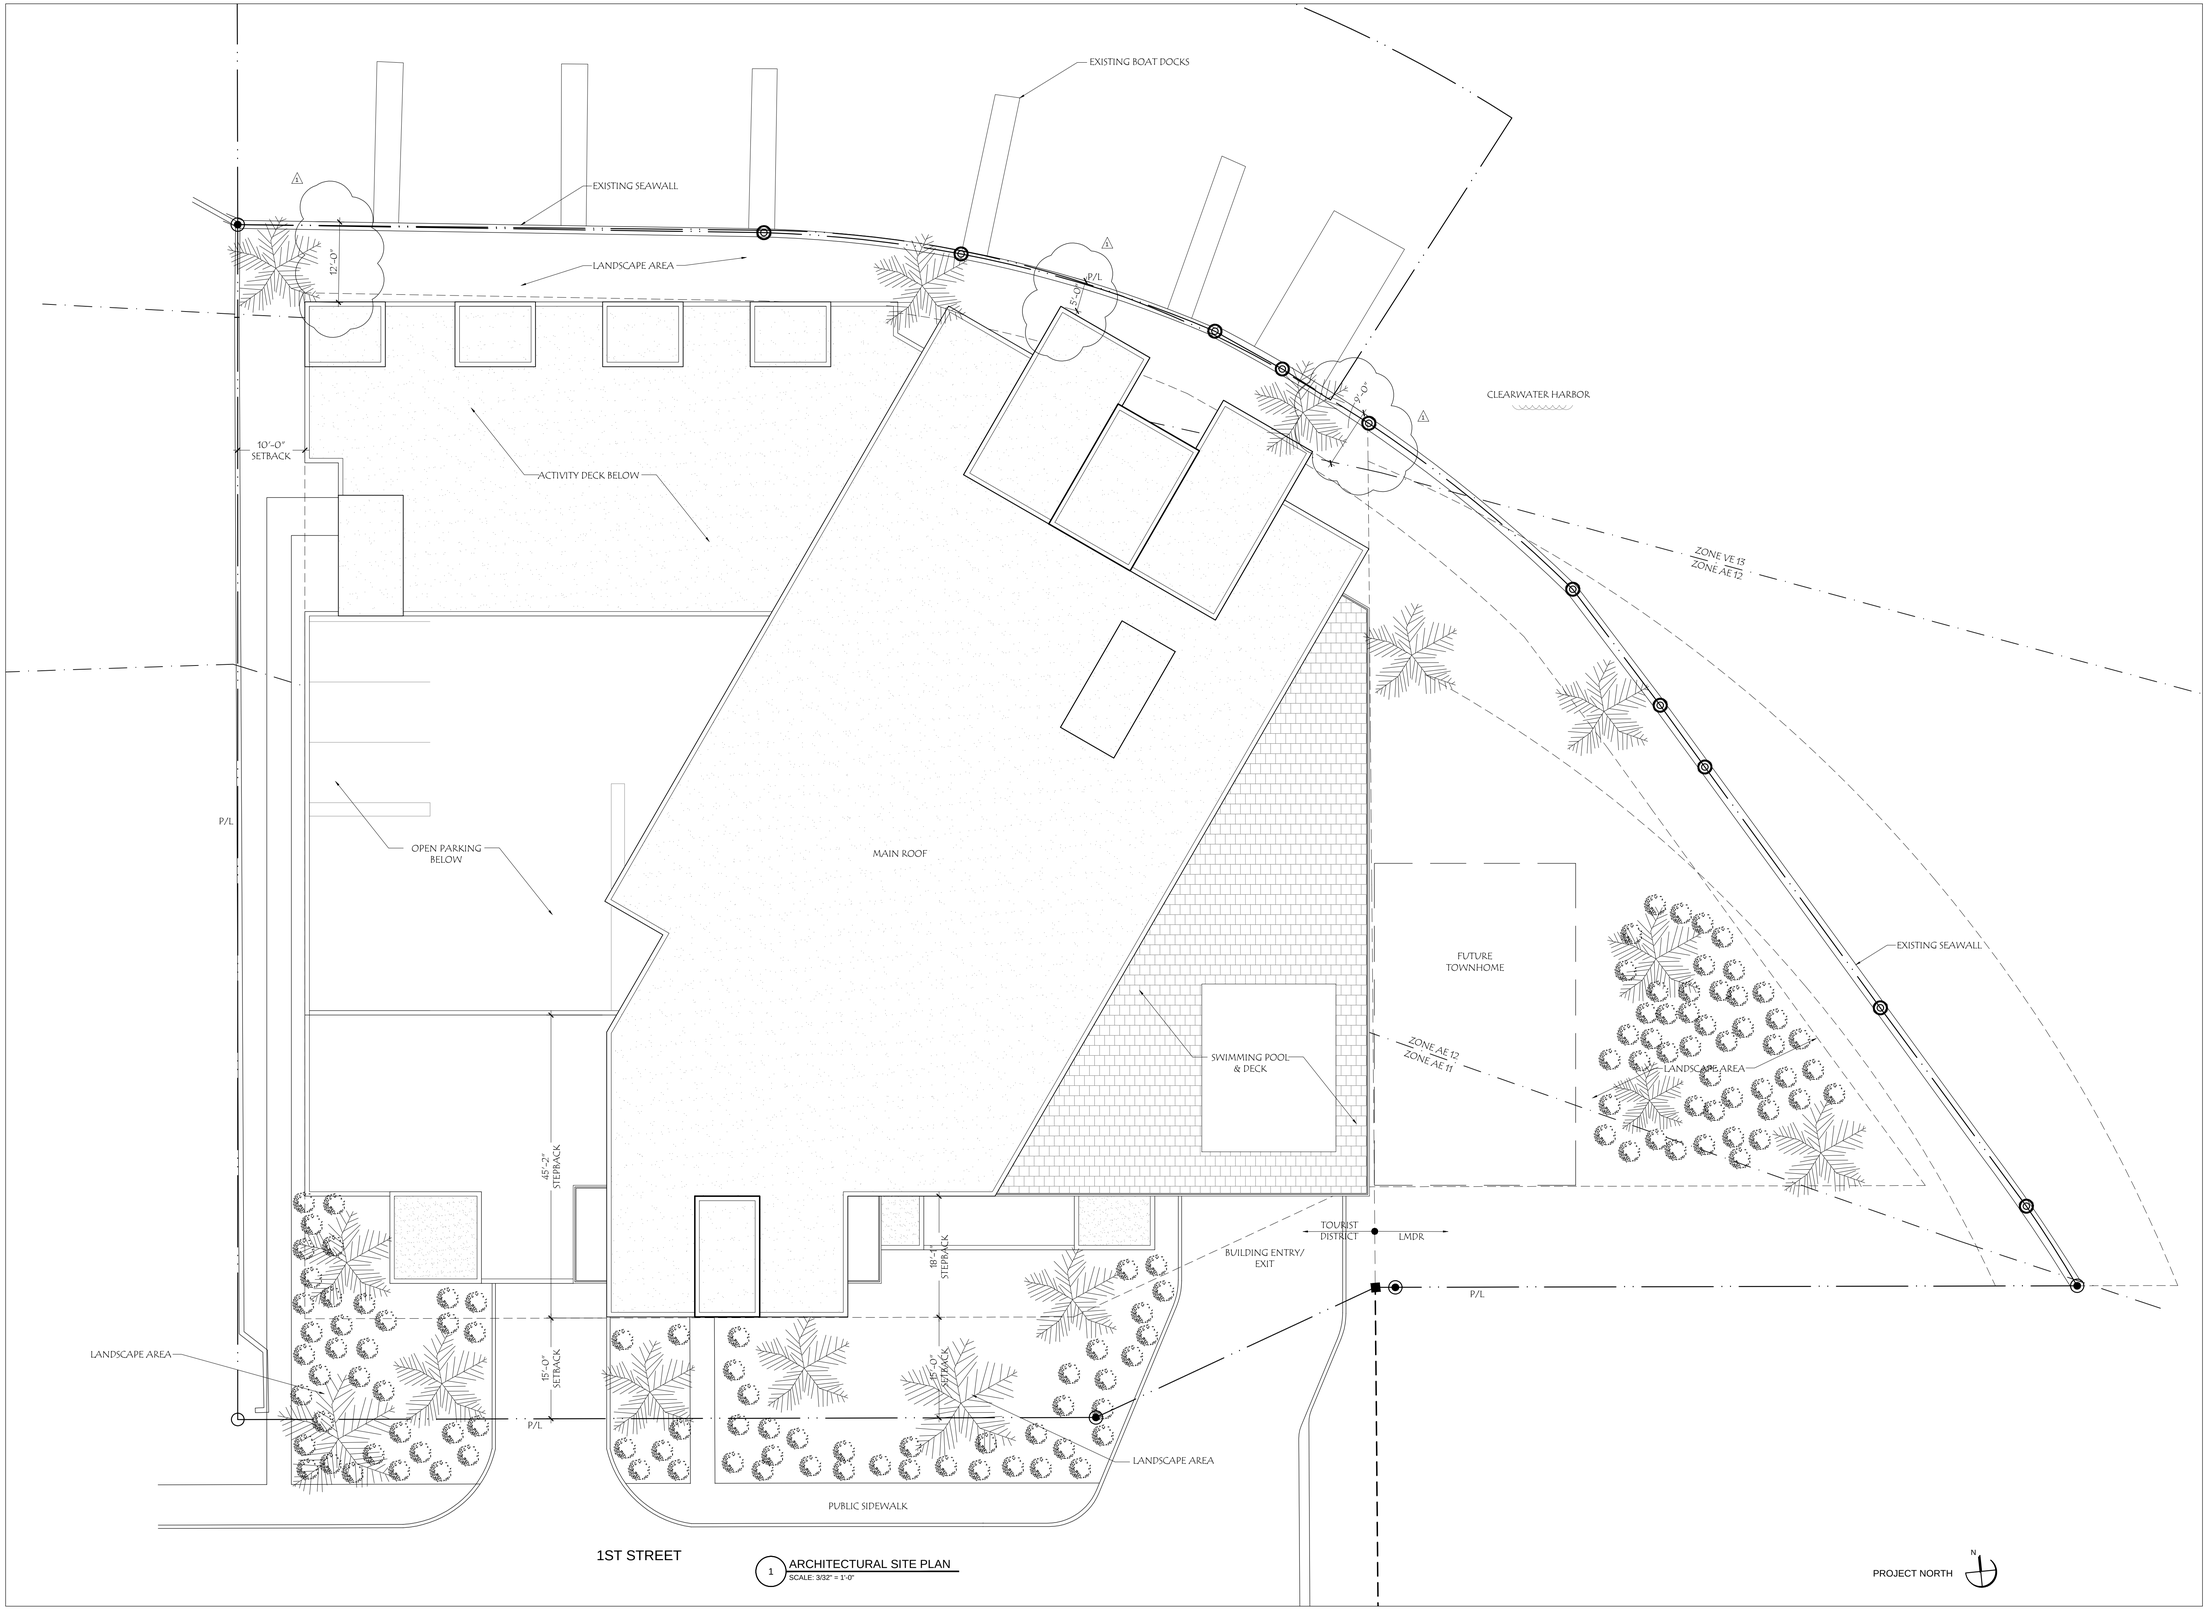

1 ARCHITECTURAL SITE PLAN
SCALE: 3/32" = 1'-0"

behar peteranecz

AA26001704
CLEARWATER
103 Rogers Street, 33756
t. 727 478 3073 | f. 727 478 3074

This drawing is the property of behar + peteranecz, inc. and may not be used or reproduced without written permission from behar + peteranecz, inc.

ISTVAN L. PETERANECZ
AR94533
FLORIDA

PROJECT TITLE:

SEA CAPTAIN HOTEL

40 DEVON DRIVE
CLEARWATER, FL

ISSUED DRAWING LOG:

DATE:	ITEM:
9-11-14	Dimensions to sea wall

PROJECT NO:
SEA14.01

DRAWING TITLE:
SITE PLAN

ISSUE DATE:
2013.07.25

SHEET:
A1_0

PRELIMINARY DESIGN