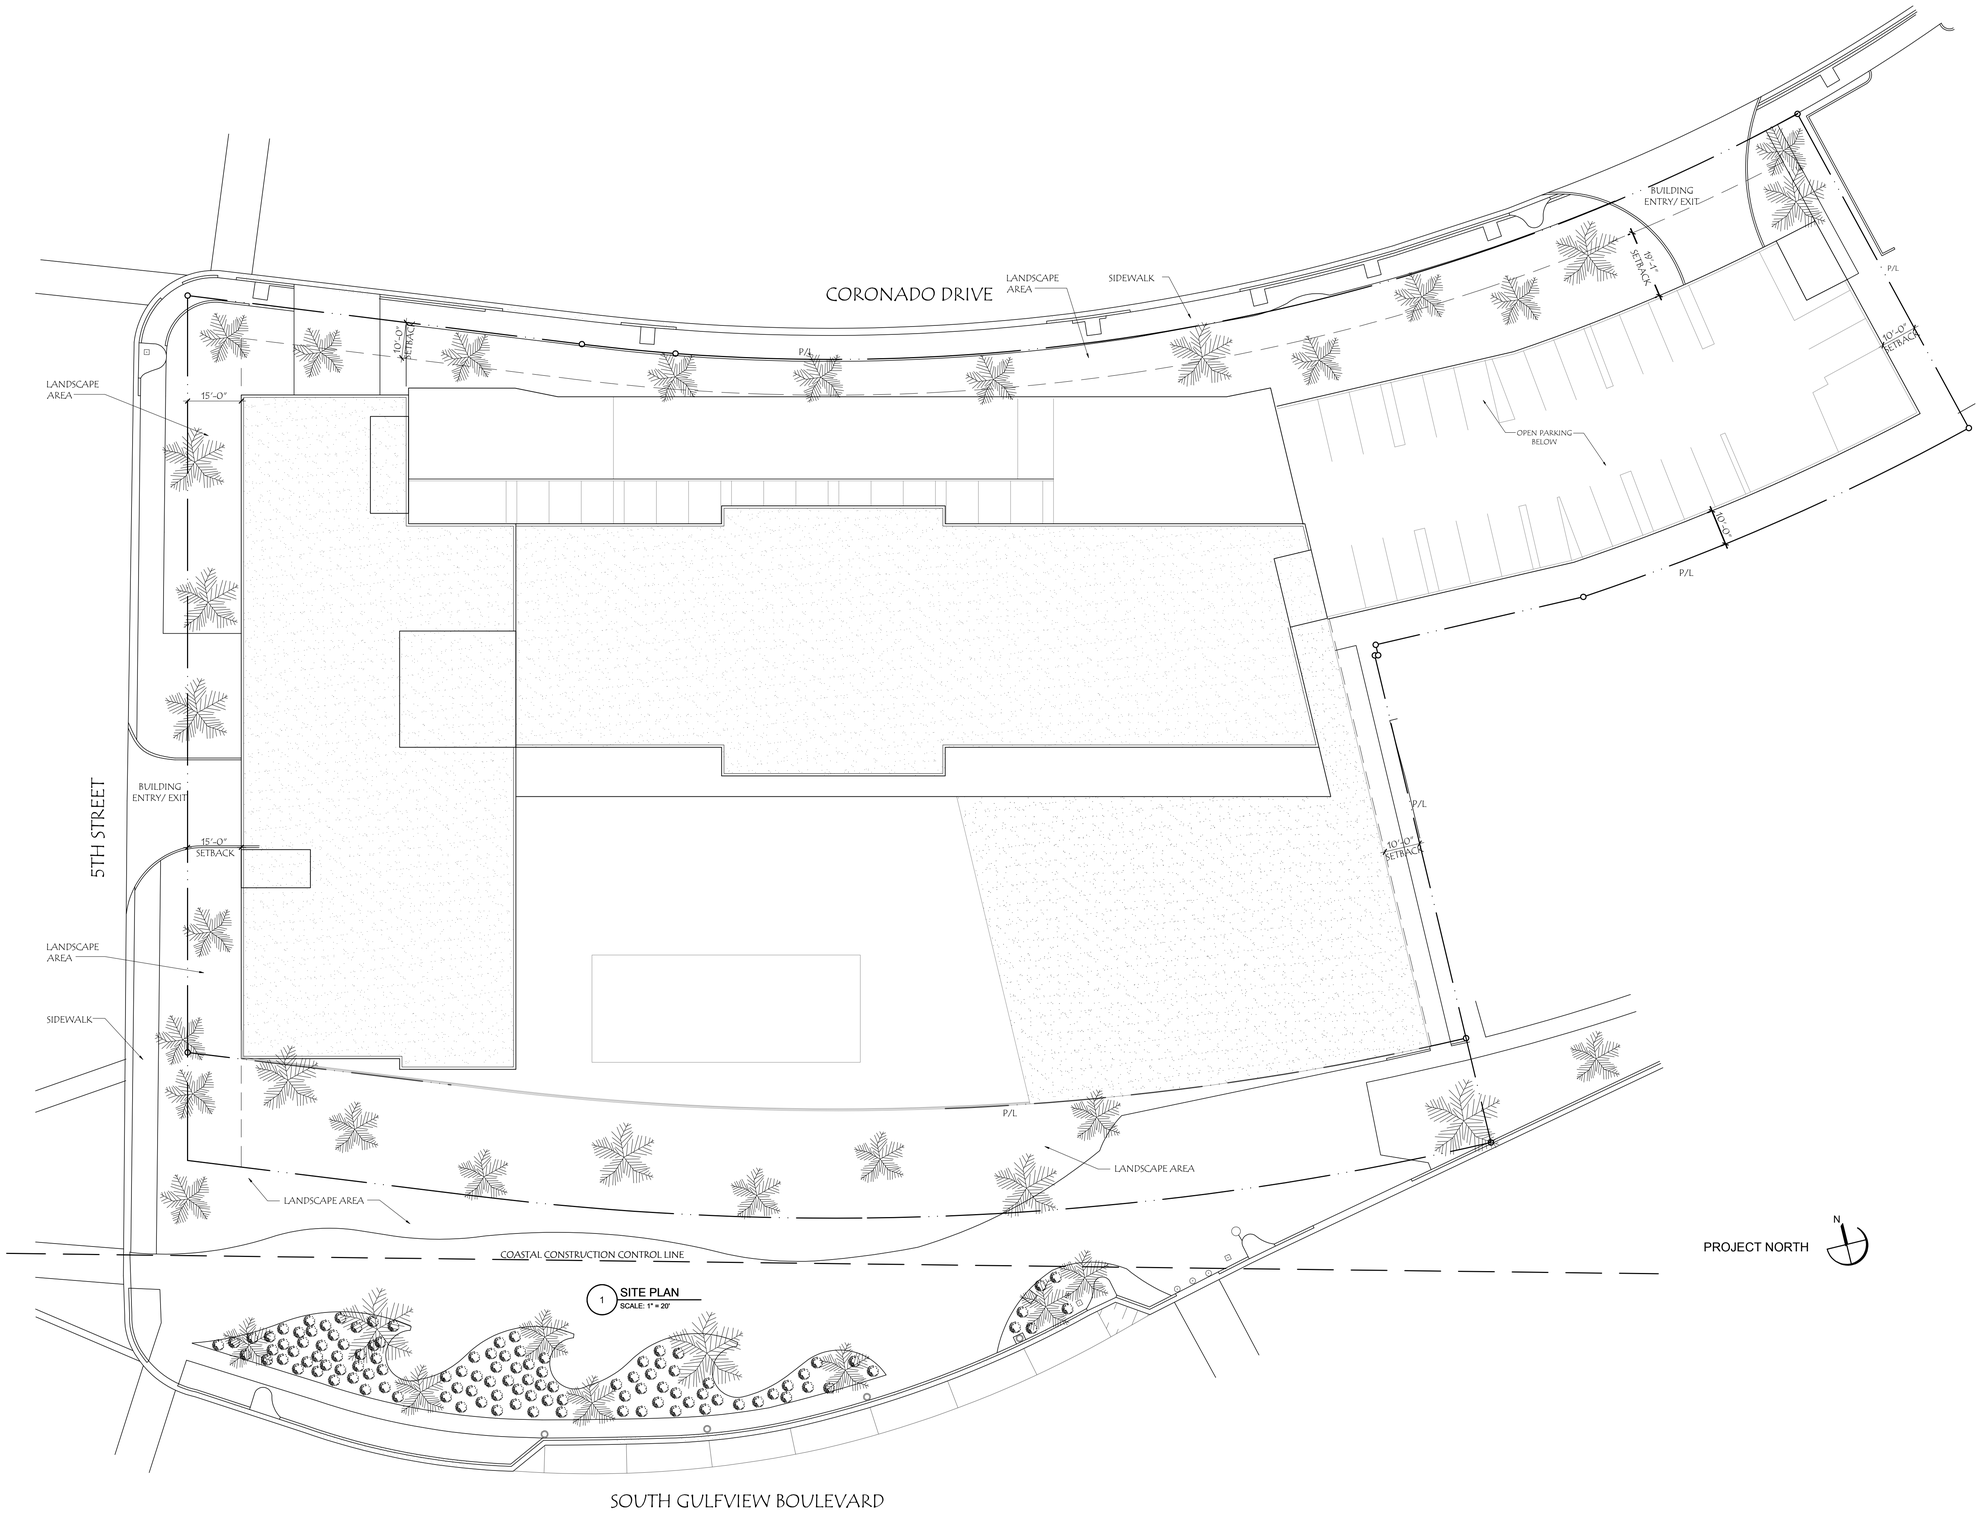

1 SITE PLAN
SCALE: 1" = 20'

behar peteranecz

AA26001704
CLEARWATER
103 Rogers Street, 33756
t. 727 478 3073 | f. 727 478 3074

This drawing is the property of behar + peteranecz, inc. and may not be used or reproduced without written permission from behar + peteranecz, inc.

ISTVAN L. PETERANECZ
AR94533
FLORIDA

PROJECT TITLE:

ALANIK HOTEL

401, 411, 421 S. GULFVIEW BLVD.
CLEARWATER, FL

ISSUED DRAWING LOG:

DATE:	ITEM:

PROJECT NO: COL14.01

DRAWING TITLE: SITE PLAN

ISSUE DATE: 2013.06.27

SHEET: A1_0

HDA APPLICATION

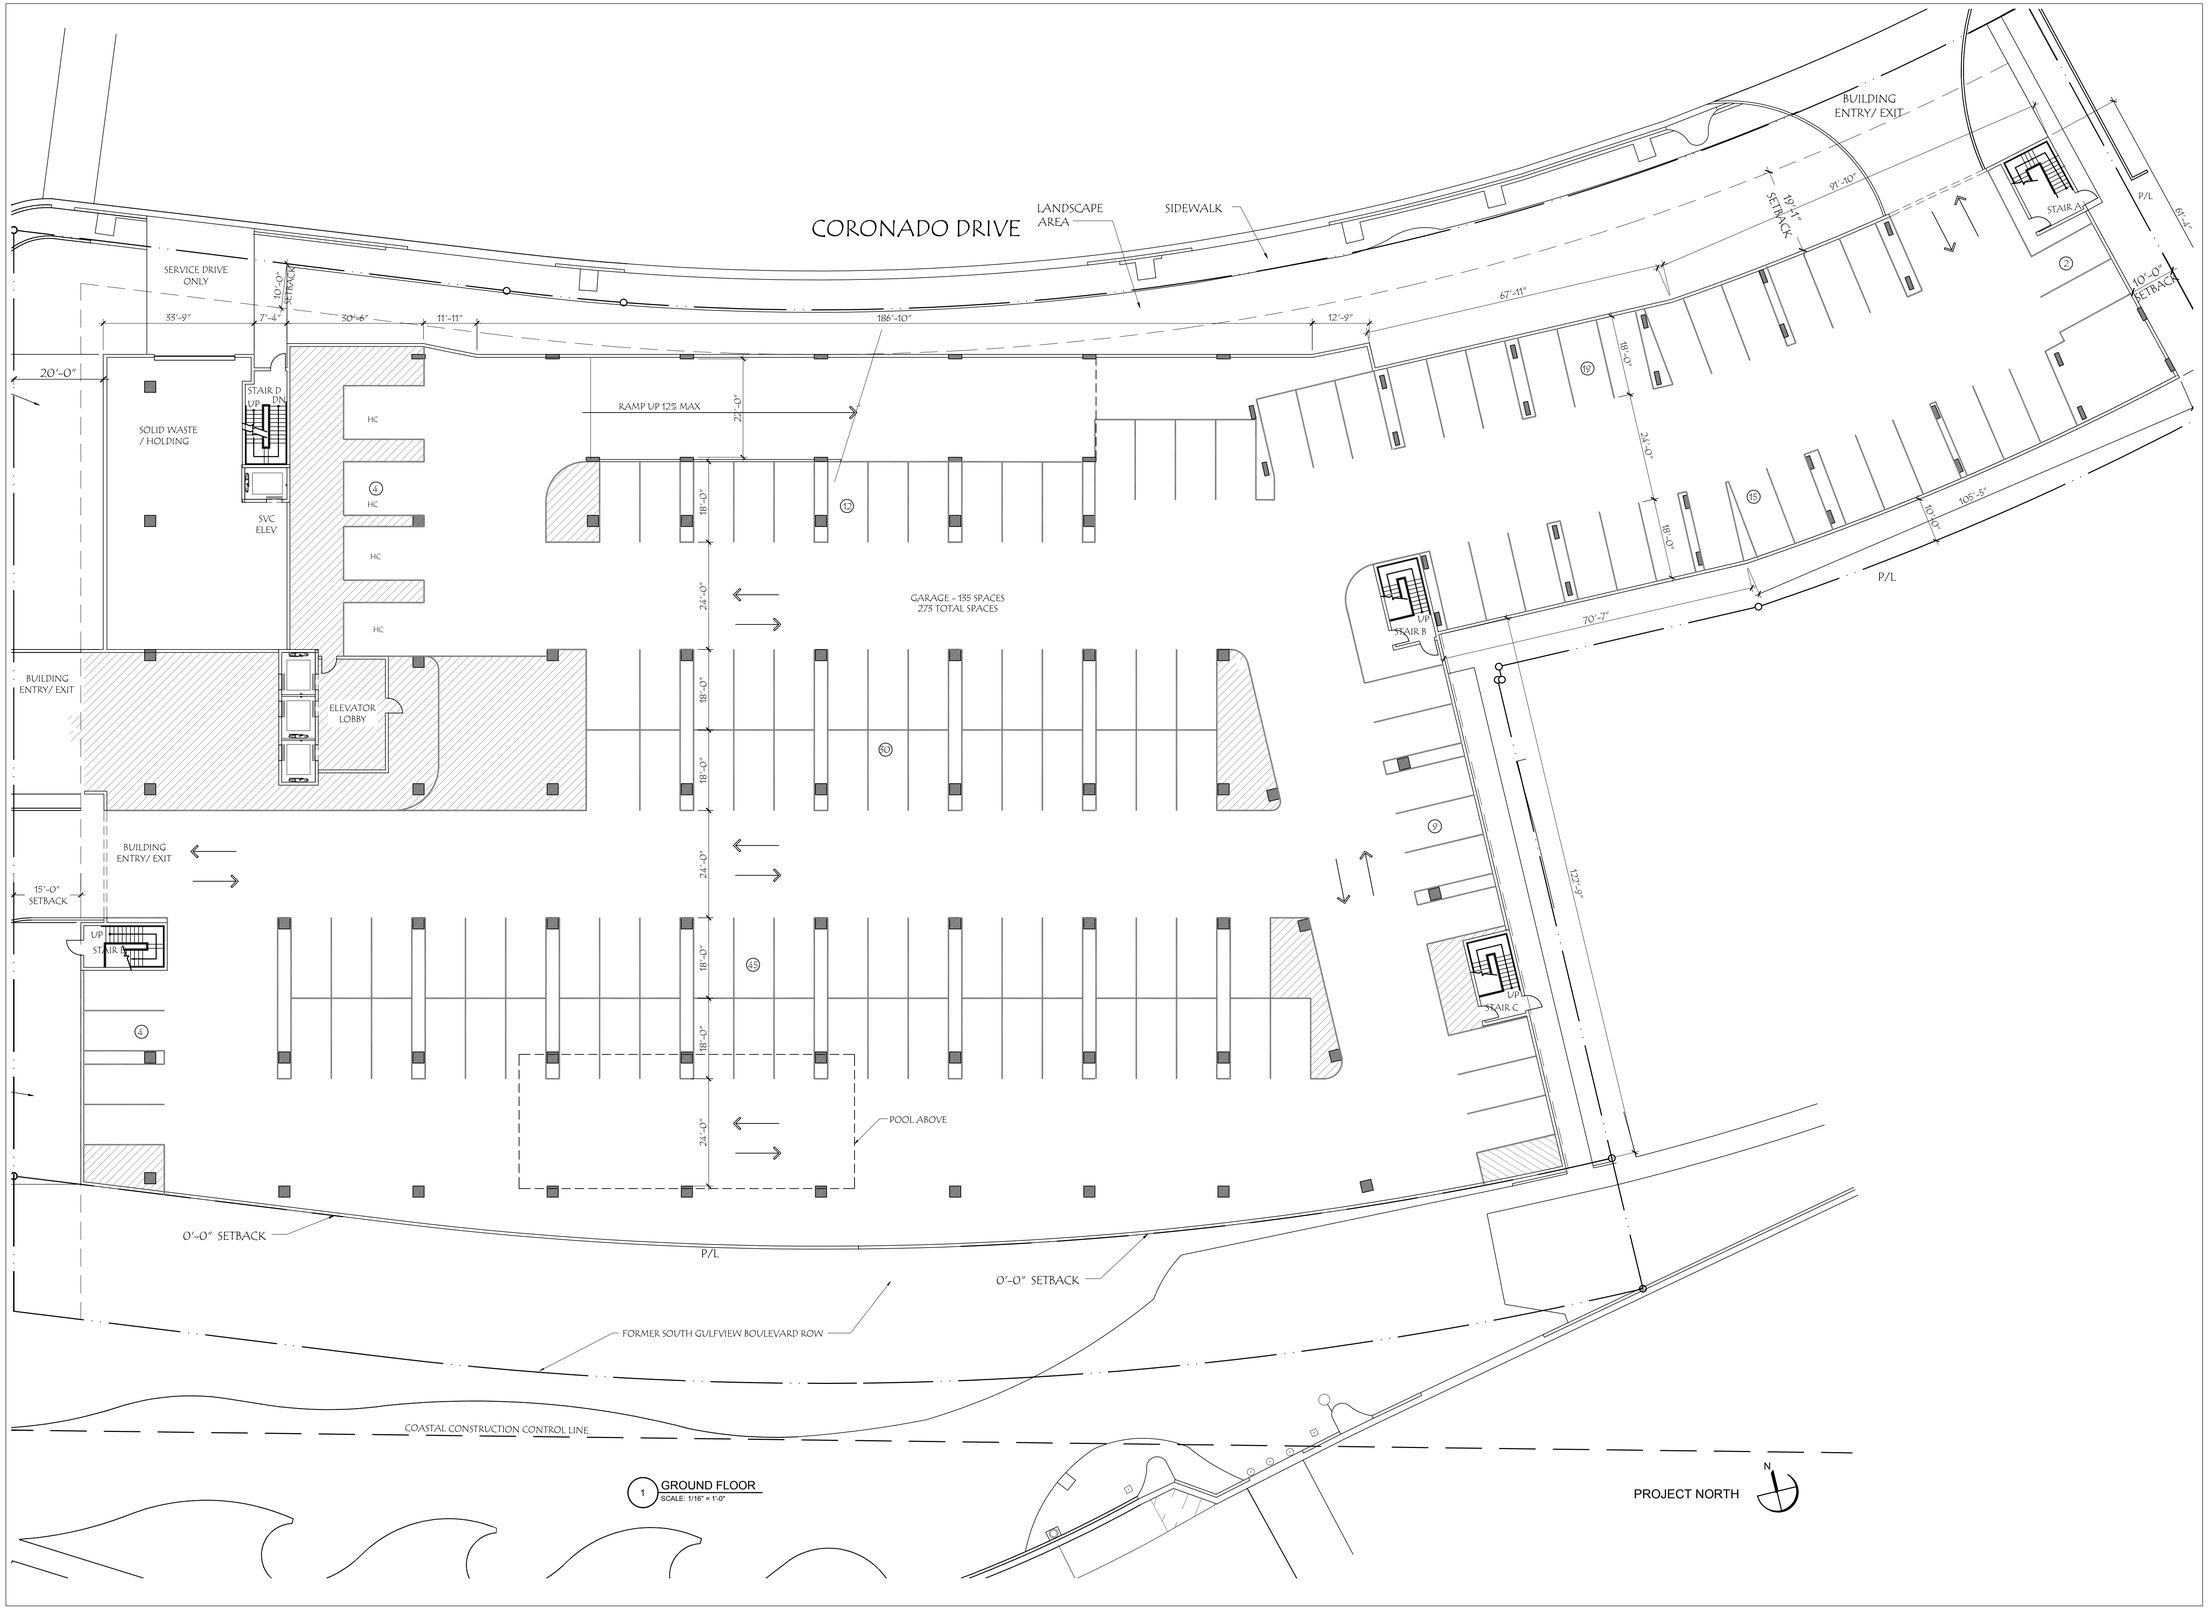

1 GROUND FLOOR
SCALE: 1/16" = 1'-0"

behar peteranecz

AA26001704
CLEARWATER
103 Rogers Street, 33756
t. 727 478 3073 | f. 727 478 3074

This drawing is the property of behar + peteranecz, inc. and may not be used or reproduced without written permission from behar + peteranecz, inc.

ISTVAN L. PETERANECZ
AR94533
FLORIDA

PROJECT TITLE:

ALANIK
HOTEL
401, 411, 421 S. GULFVIEW BLVD.
CLEARWATER, FL

ISSUED DRAWING LOG:

DATE:	ITEM:

PROJECT NO:
COL14.01

DRAWING TITLE:
GROUND LEVEL

ISSUE DATE:
2013.06.27

SHEET:
A2_1

HDA APPLICATION

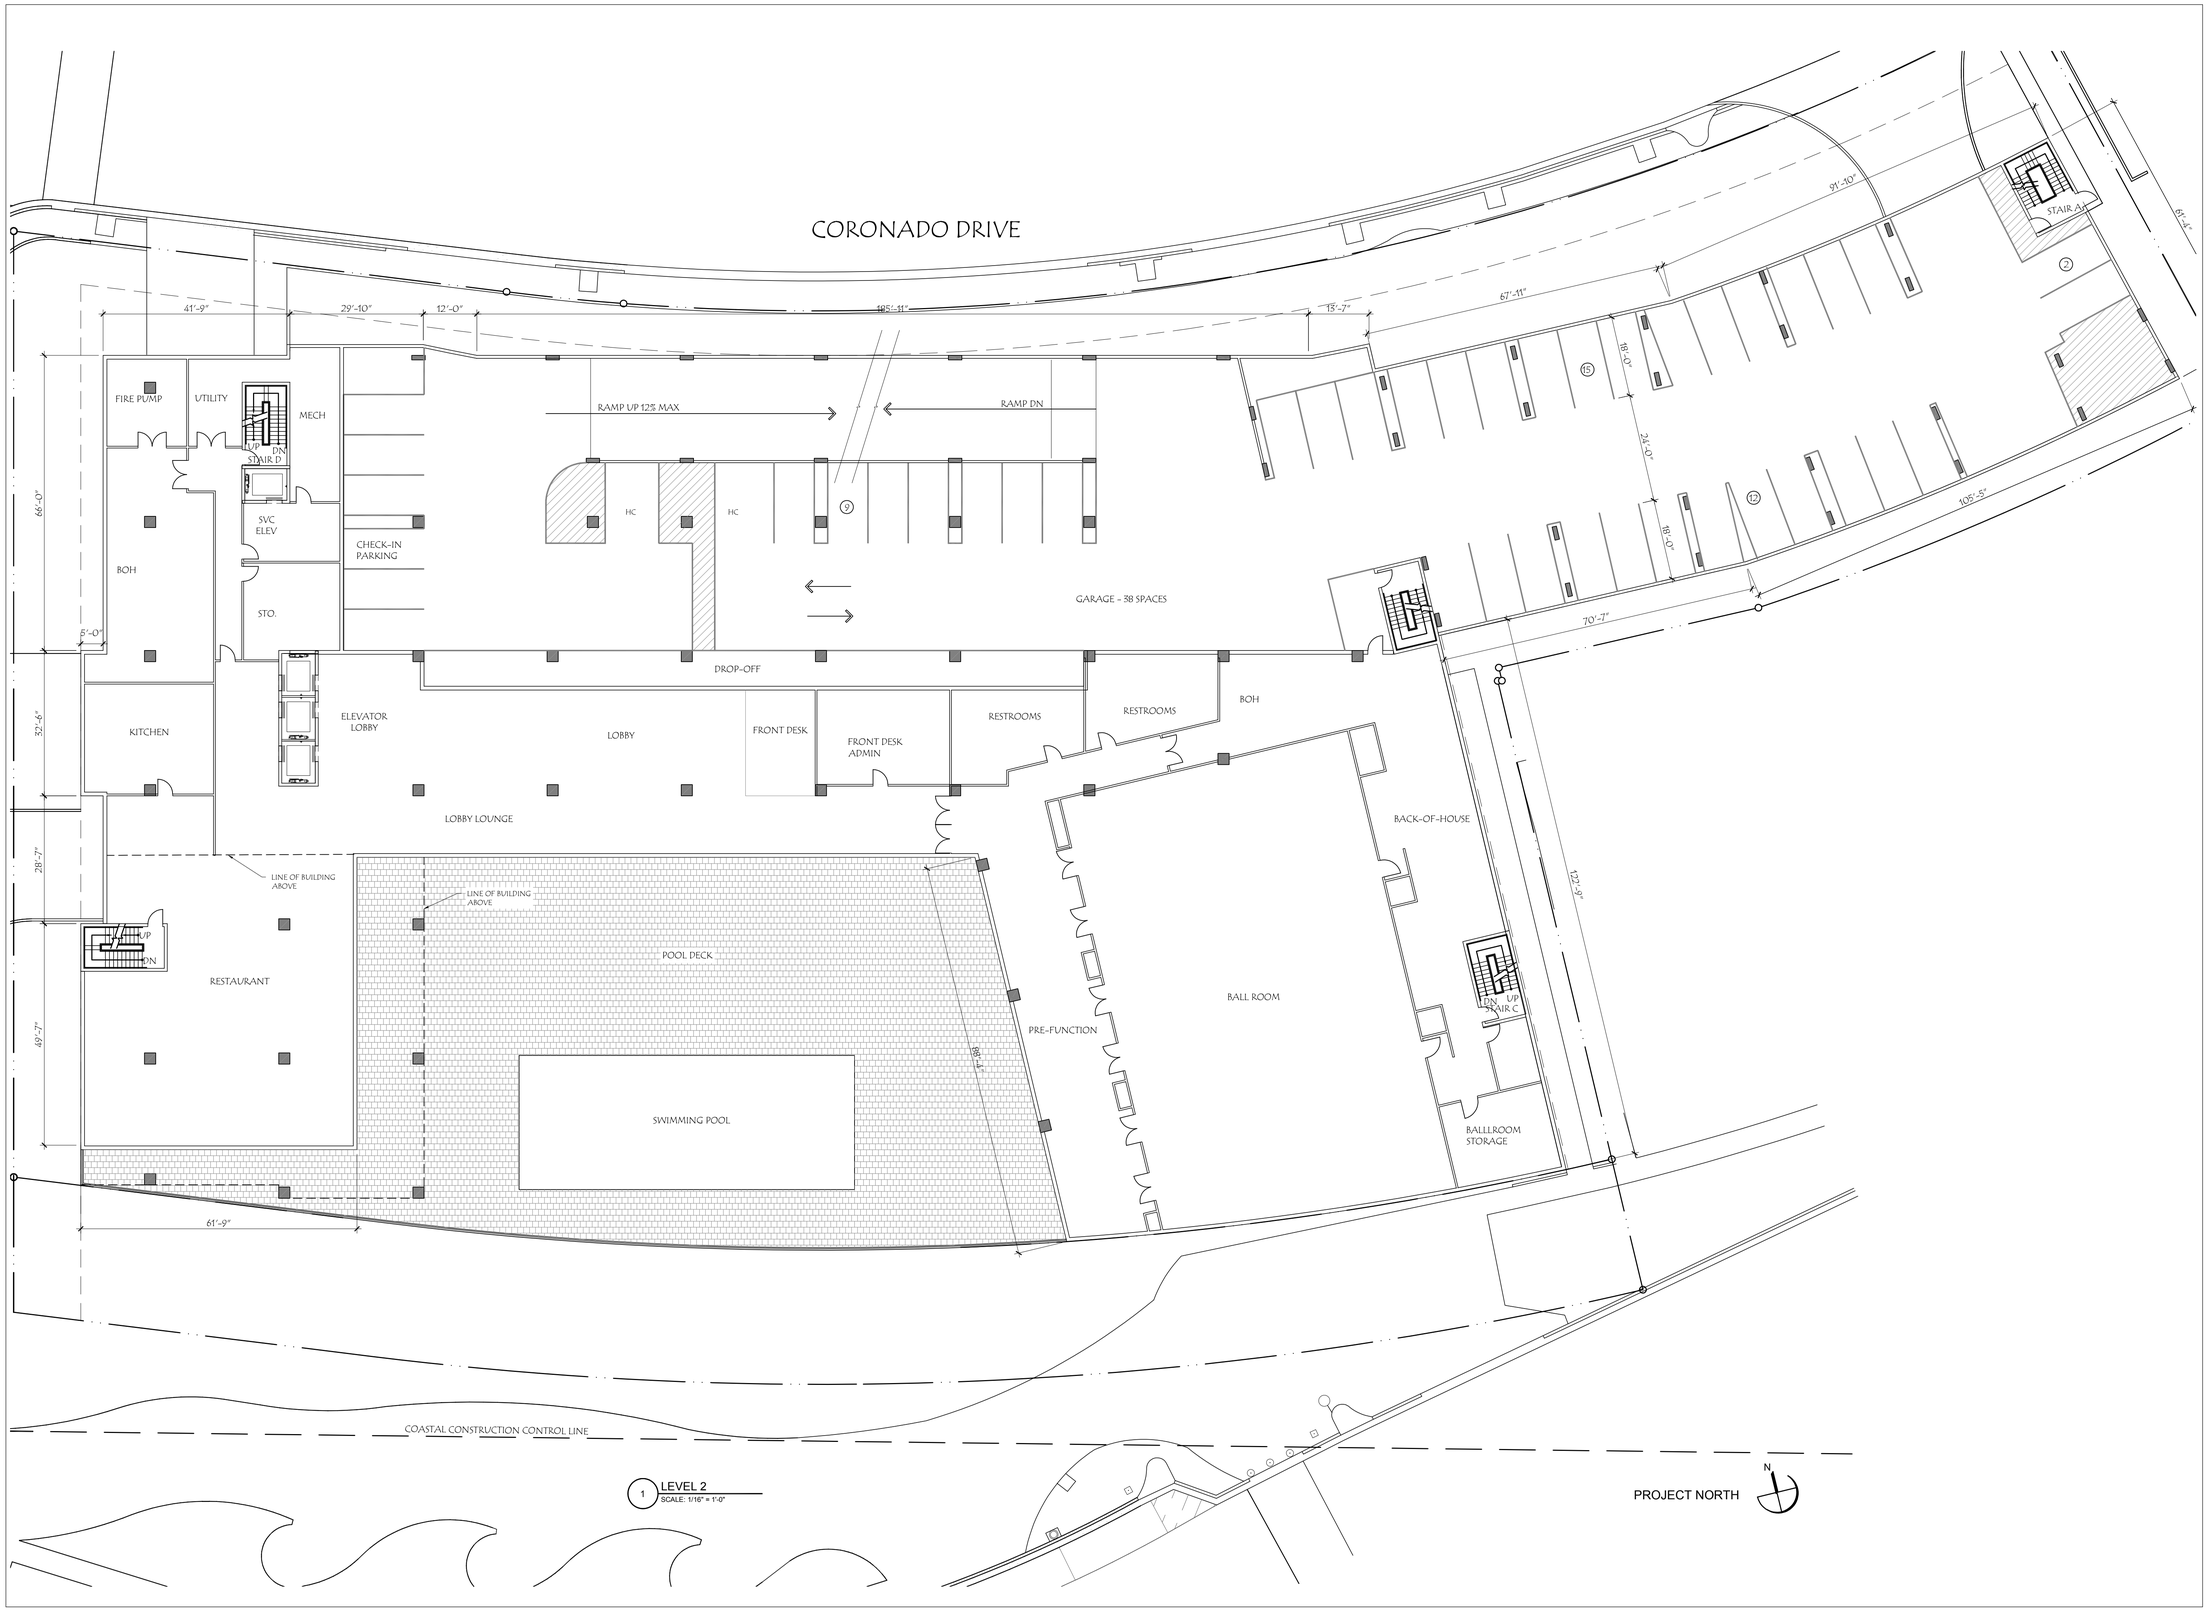

1 LEVEL 2
SCALE: 1/16" = 1'-0"

behar peteranecz

AA26001704

CLEARWATER
103 Rogers Street, 33756
t. 727 478 3073 | f. 727 478 3074

This drawing is the property of behar + peteranecz, inc. and may not be used or reproduced without written permission from behar + peteranecz, inc.

ISTVAN L. PETERANECZ
AR94533
FLORIDA

PROJECT TITLE:

ALANIK HOTEL

401, 411, 421 S. GULFVIEW BLVD.
CLEARWATER, FL

ISSUED DRAWING LOG:

	DATE:	ITEM:

PROJECT NO:
COL14.01

DRAWING TITLE:
LEVEL 2

ISSUE DATE:
2013.06.27

SHEET:
A2_2

HDA APPLICATION

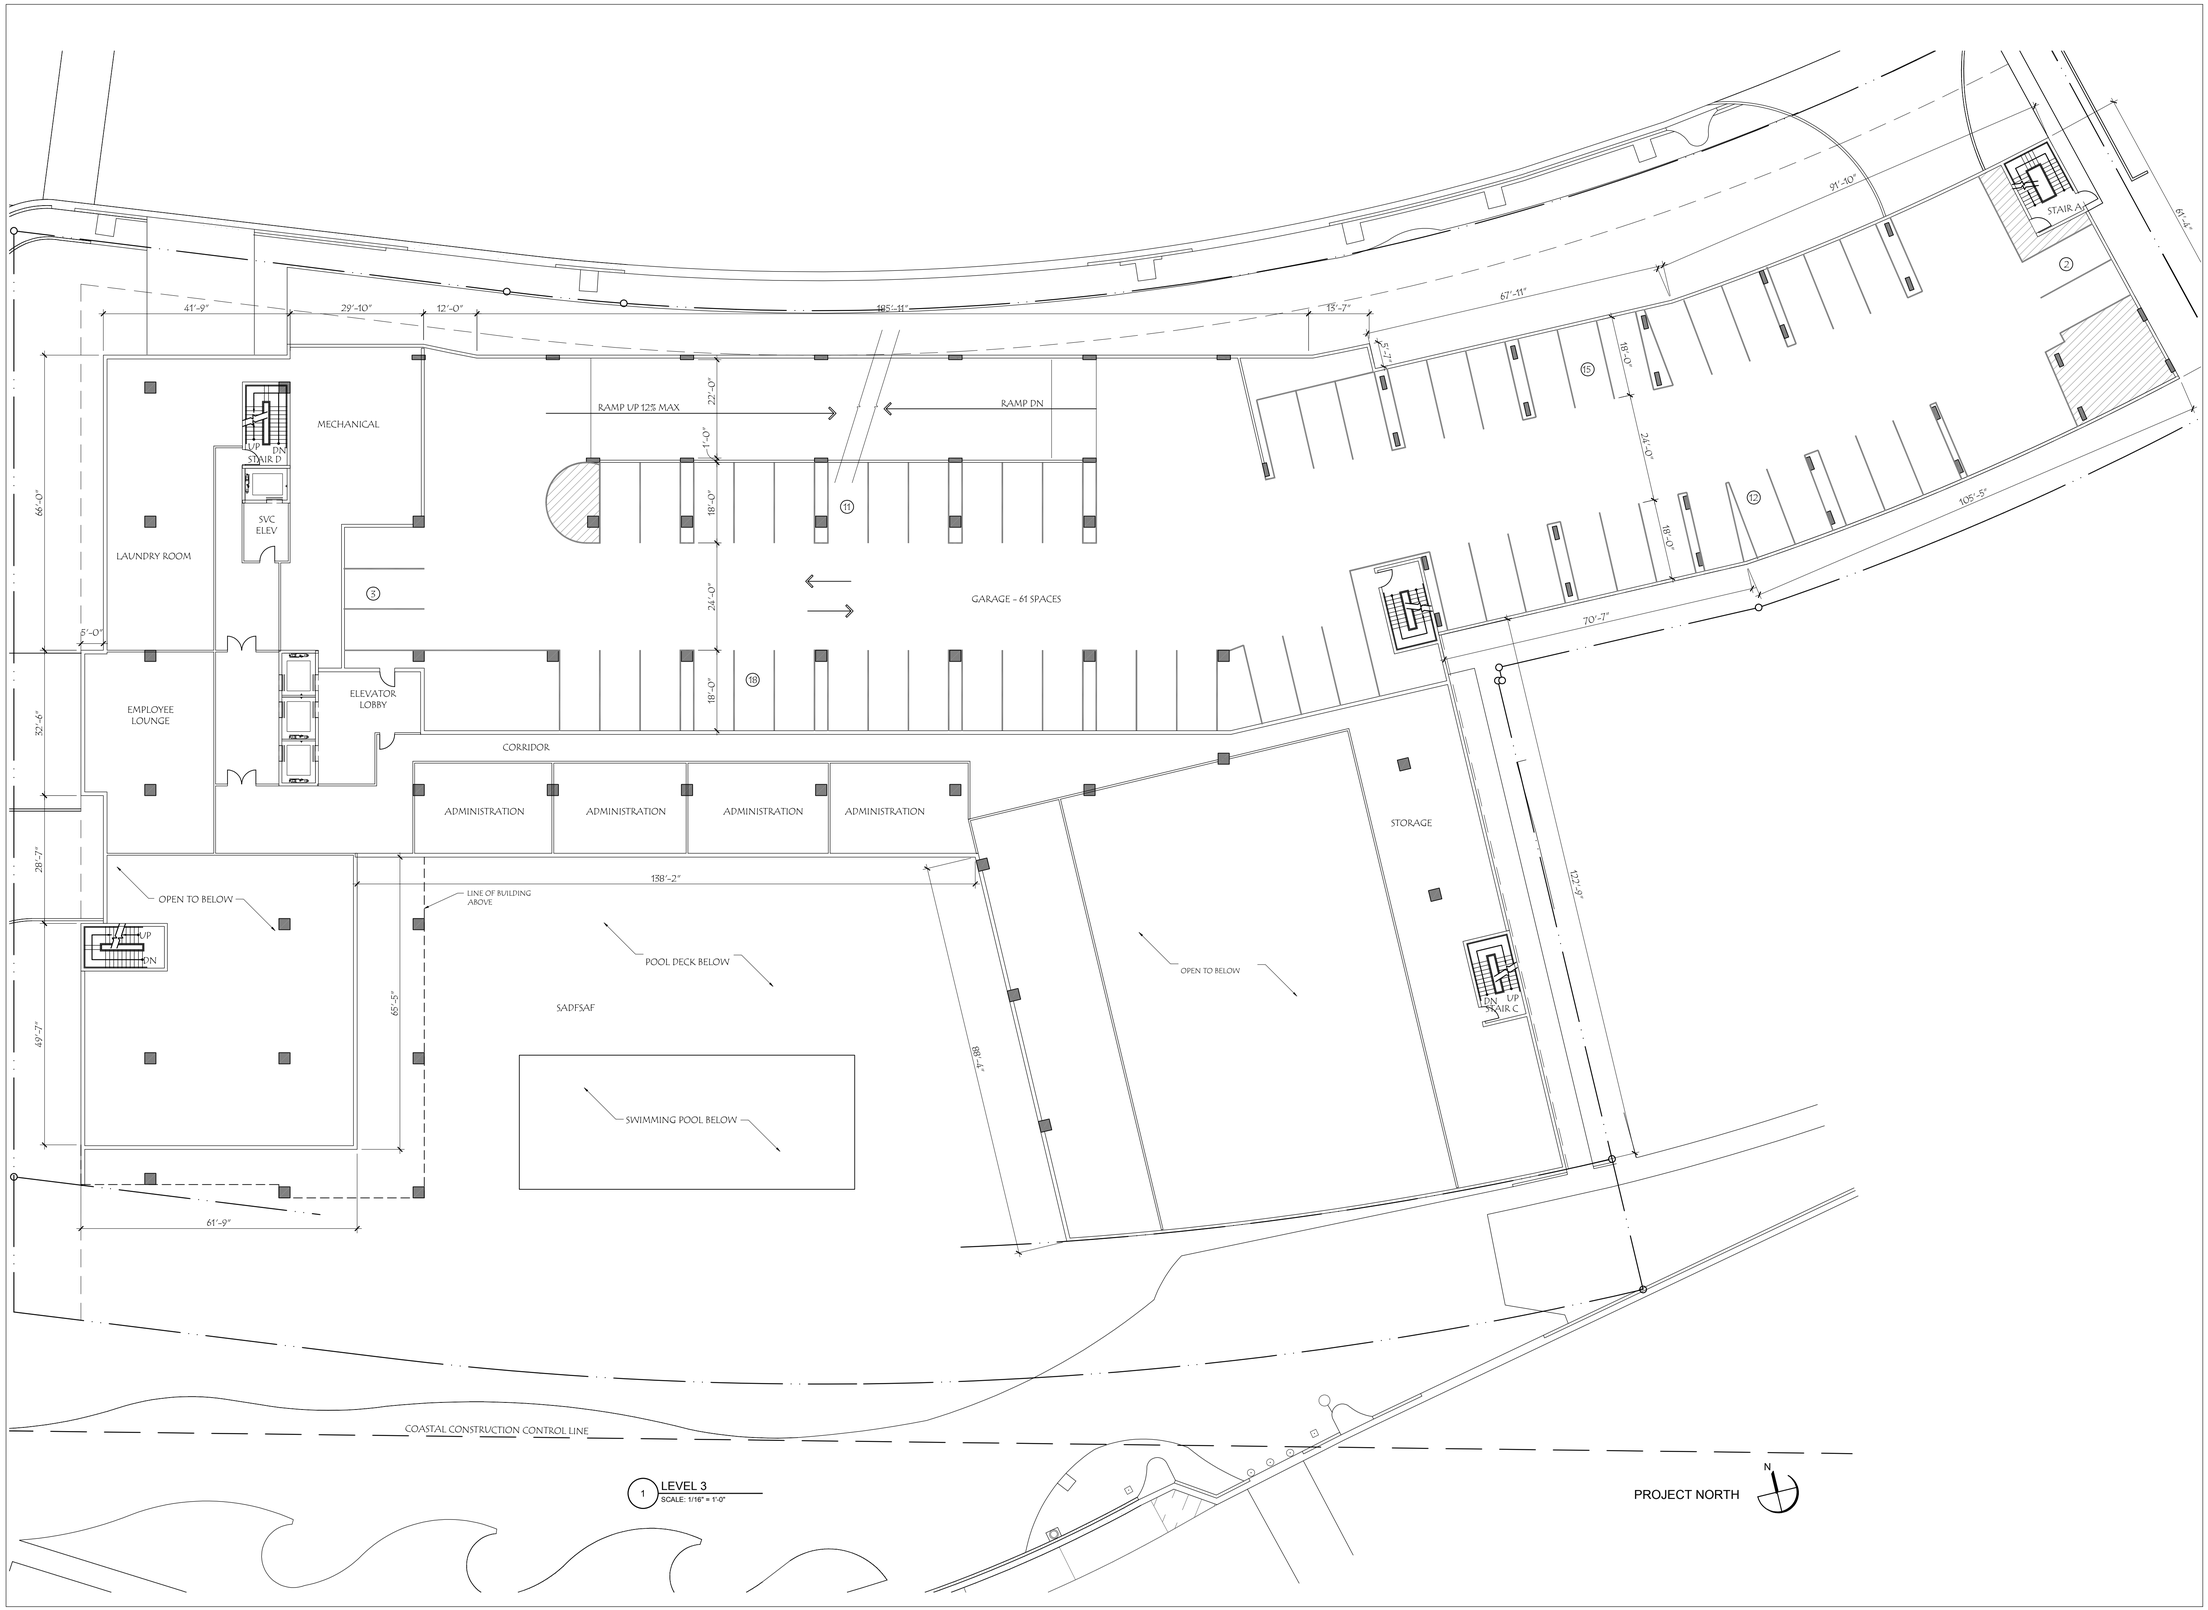

1 LEVEL 3
SCALE: 1/16" = 1'-0"

behar peteranecz

AA26001704

CLEARWATER
103 Rogers Street, 33756
t. 727 478 3073 | f. 727 478 3074

This drawing is the property of behar + peteranecz, inc. and may not be used or reproduced without written permission from behar + peteranecz, inc.

ISTVAN L. PETERANECZ
AR94533
FLORIDA

PROJECT TITLE:

ALANIK HOTEL

401, 411, 421 S. GULFVIEW BLVD.
CLEARWATER, FL

ISSUED DRAWING LOG:

DATE:	ITEM:

PROJECT NO:
COL14.01

DRAWING TITLE:
LEVEL 3

ISSUE DATE:
2013.06.27

SHEET:
A2_3

HDA APPLICATION

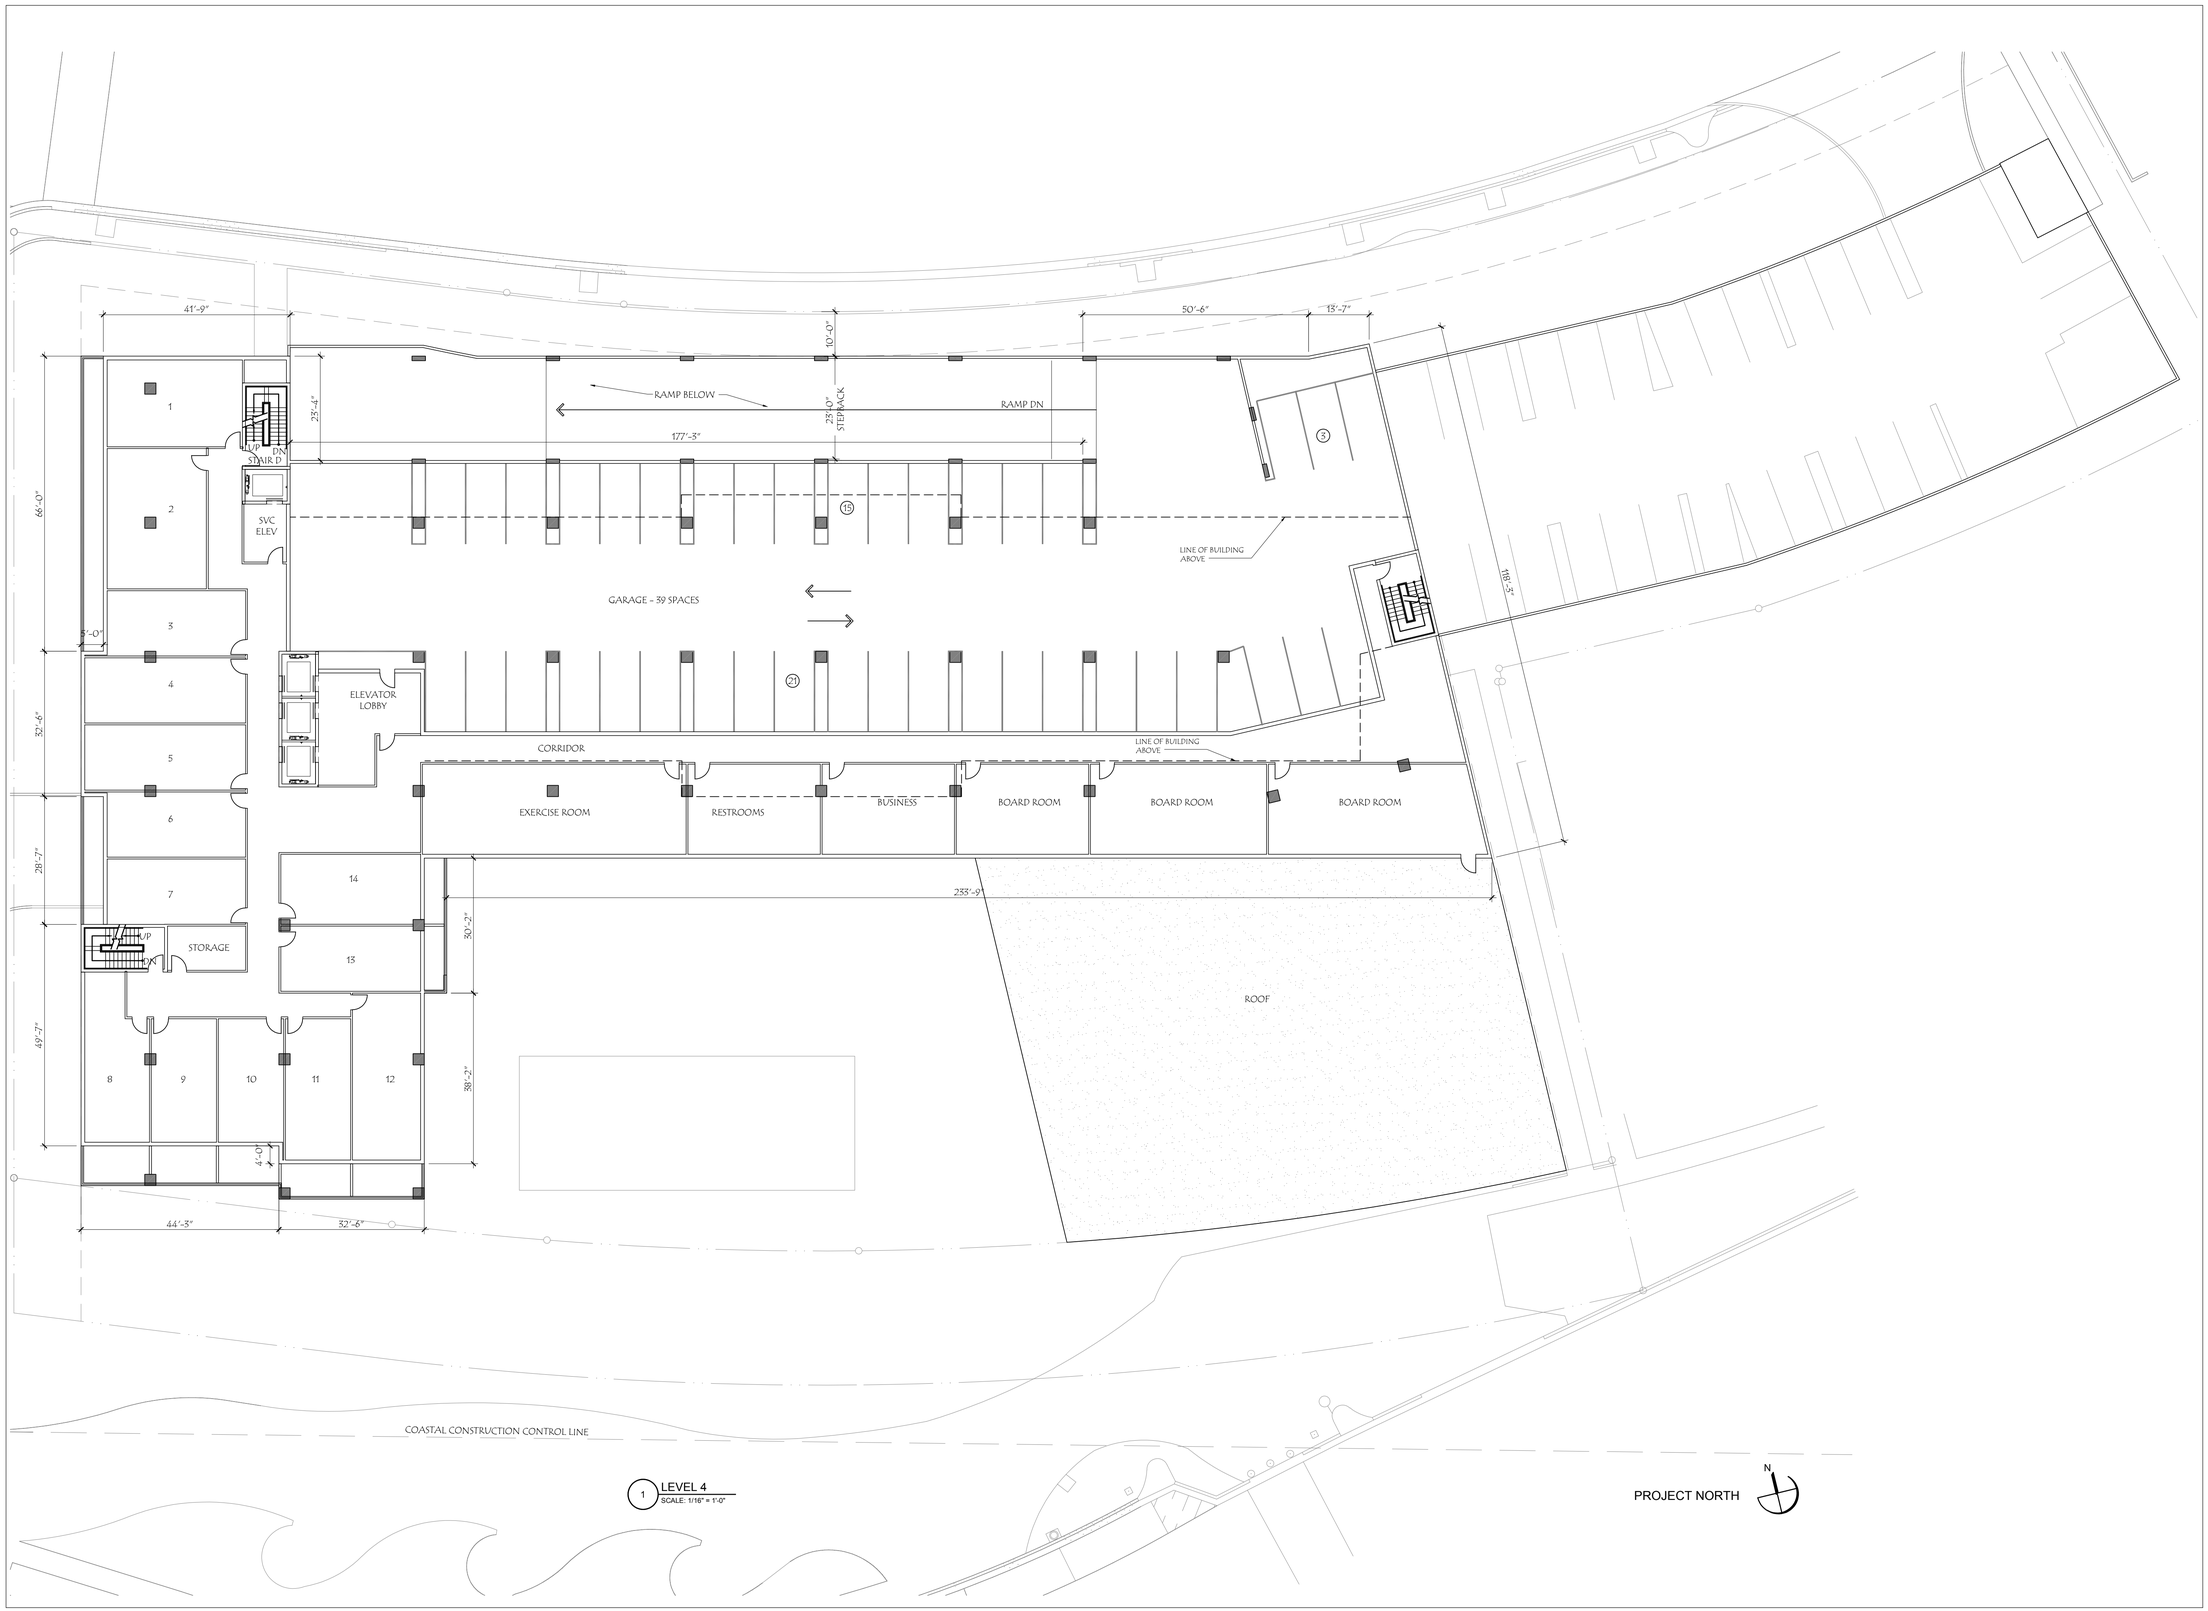

1 LEVEL 4
SCALE: 1/16" = 1'-0"

behar peteranecz

AA26001704

CLEARWATER
103 Rogers Street, 33756
t. 727 478 3073 | f. 727 478 3074

This drawing is the property of behar + peteranecz, inc. and may not be used or reproduced without written permission from behar + peteranecz, inc.

ISTVAN L. PETERANECZ
AR94533
FLORIDA

PROJECT TITLE:

ALANIK
HOTEL
401, 411, 421 S. GULFVIEW BLVD.
CLEARWATER, FL

ISSUED DRAWING LOG:

DATE:	ITEM:

PROJECT NO:
COL14.01

DRAWING TITLE:
LEVEL 4

ISSUE DATE:
2013.06.27

SHEET:
A2_4

HDA APPLICATION

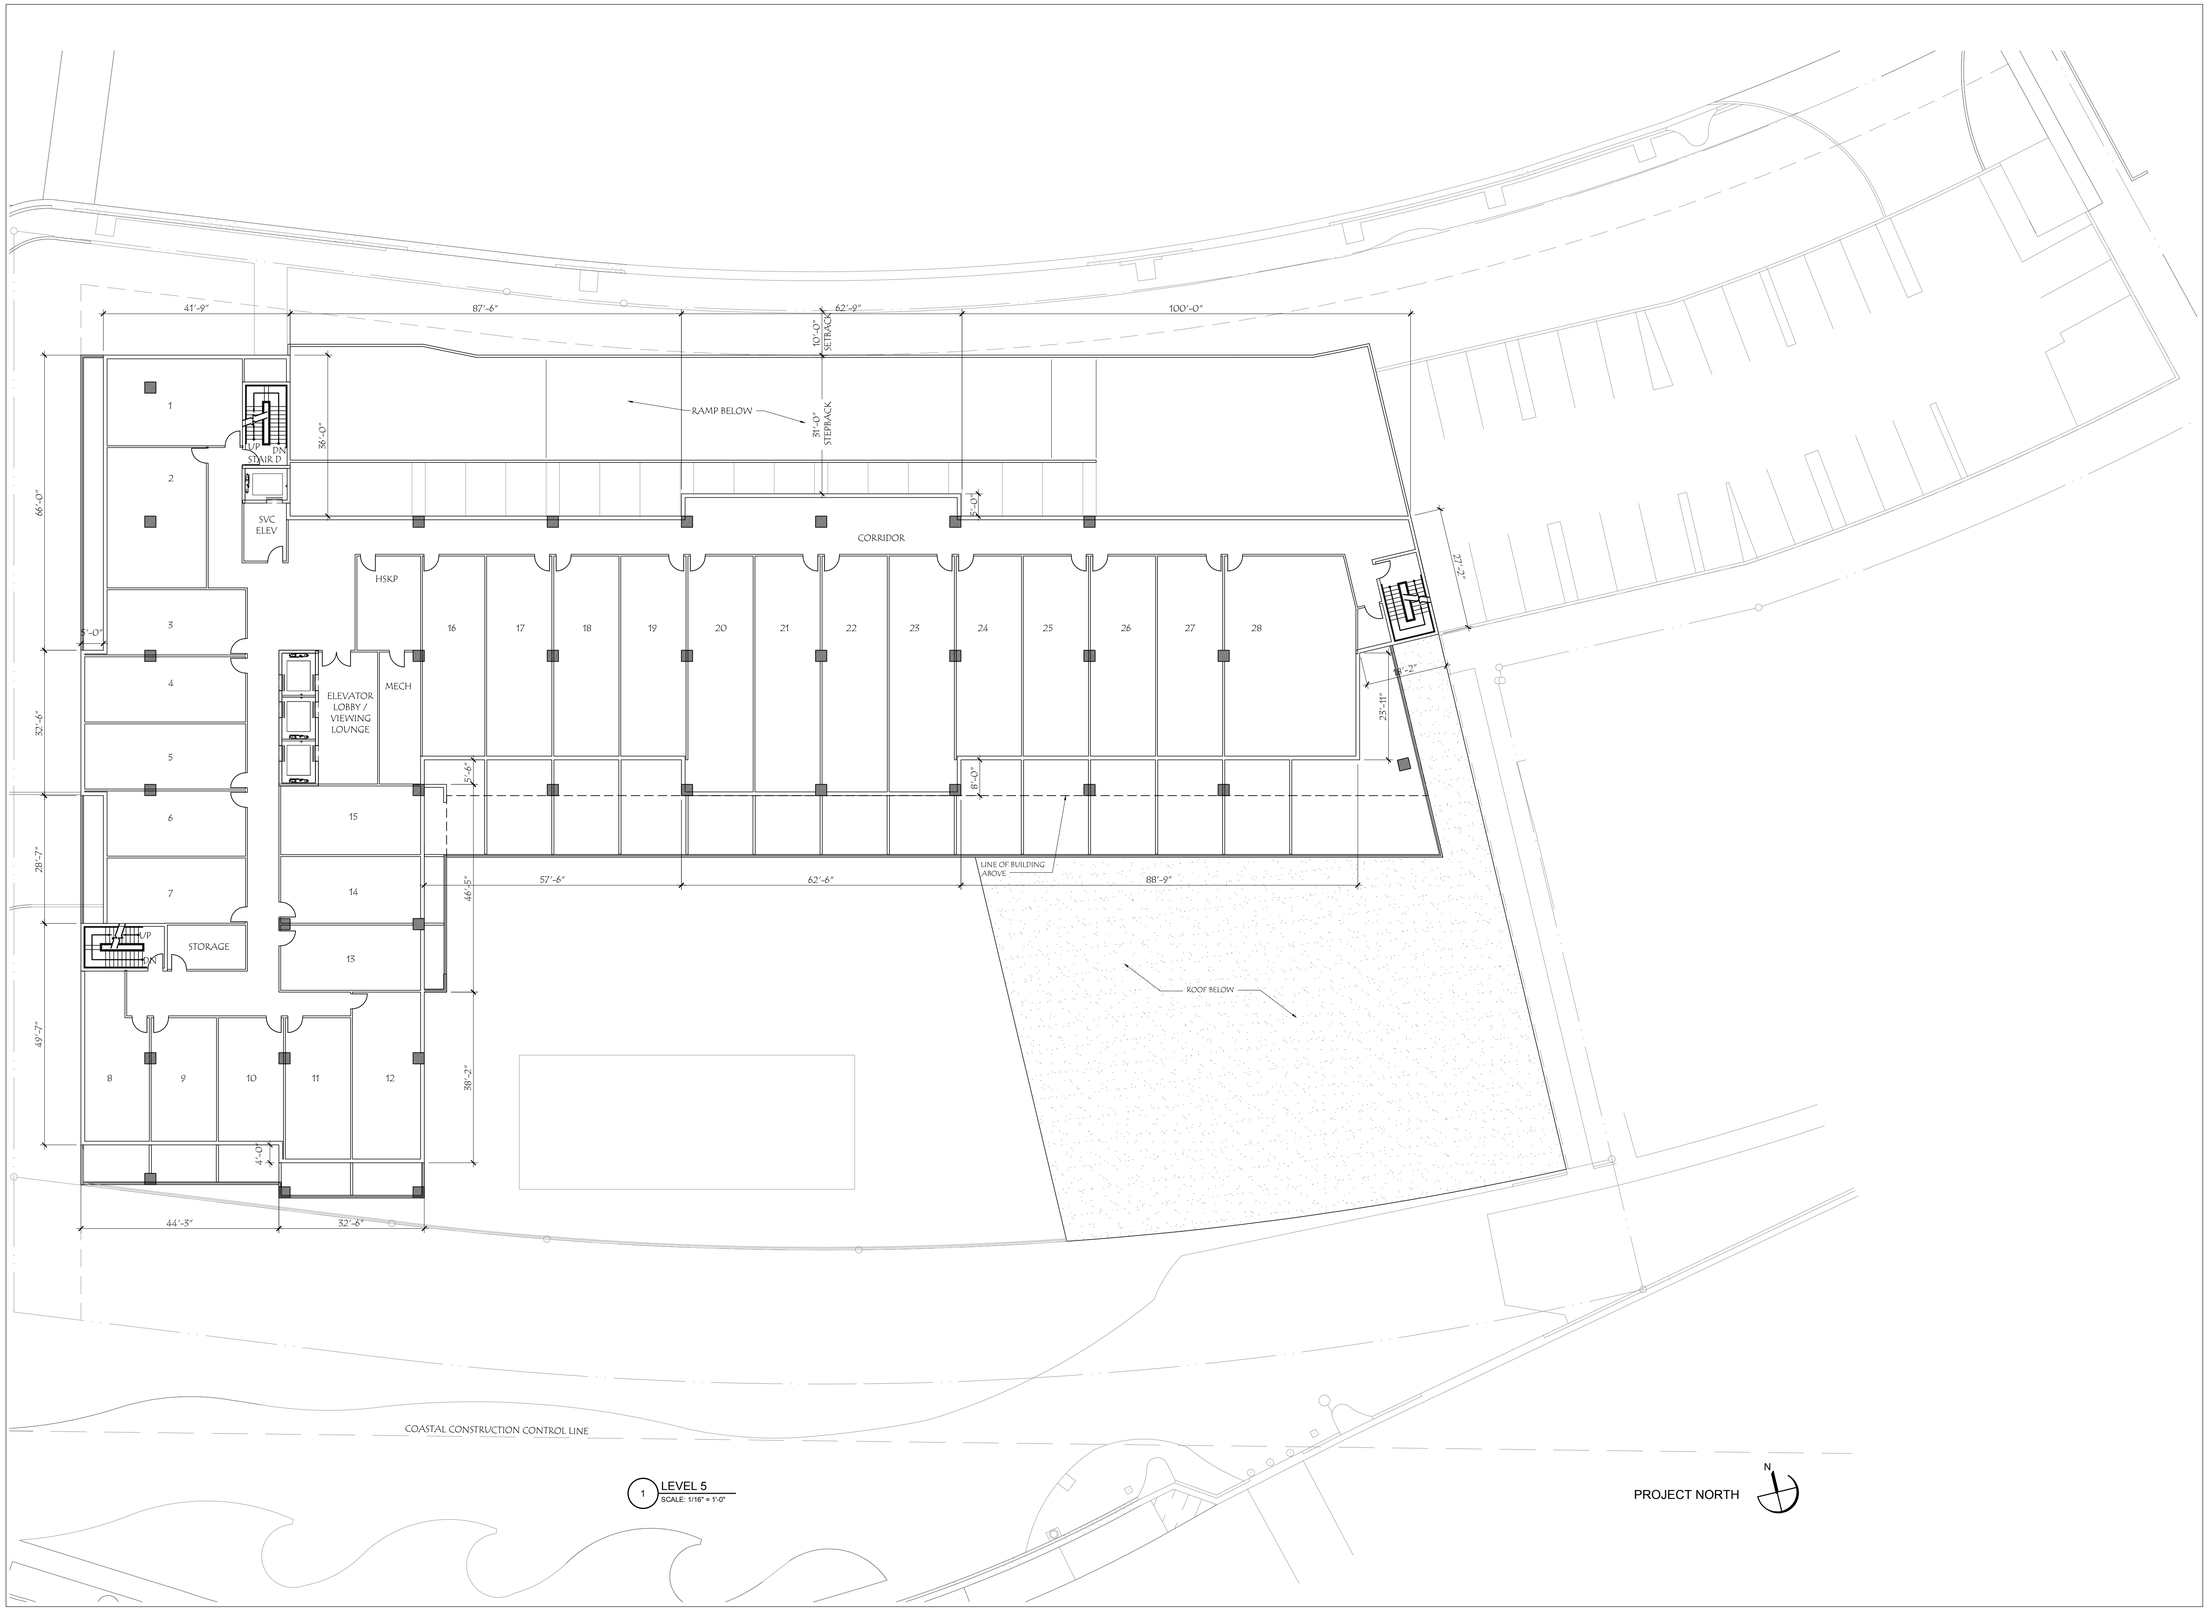

1 LEVEL 5
SCALE: 1/16" = 1'-0"

behar peteranecz

AA26001704

CLEARWATER
103 Rogers Street, 33756
t. 727 478 3073 | f. 727 478 3074

This drawing is the property of behar + peteranecz, inc. and may not be used or reproduced without written permission from behar + peteranecz, inc.

ISTVAN L. PETERANECZ
AR94533
FLORIDA

PROJECT TITLE:

ALANIK HOTEL

401, 411, 421 S. GULFVIEW BLVD.
CLEARWATER, FL

ISSUED DRAWING LOG:

DATE:	ITEM:

PROJECT NO:
COL14.01

DRAWING TITLE:
LEVEL 5

ISSUE DATE:
2013.06.27

SHEET:
A2_5

HDA APPLICATION

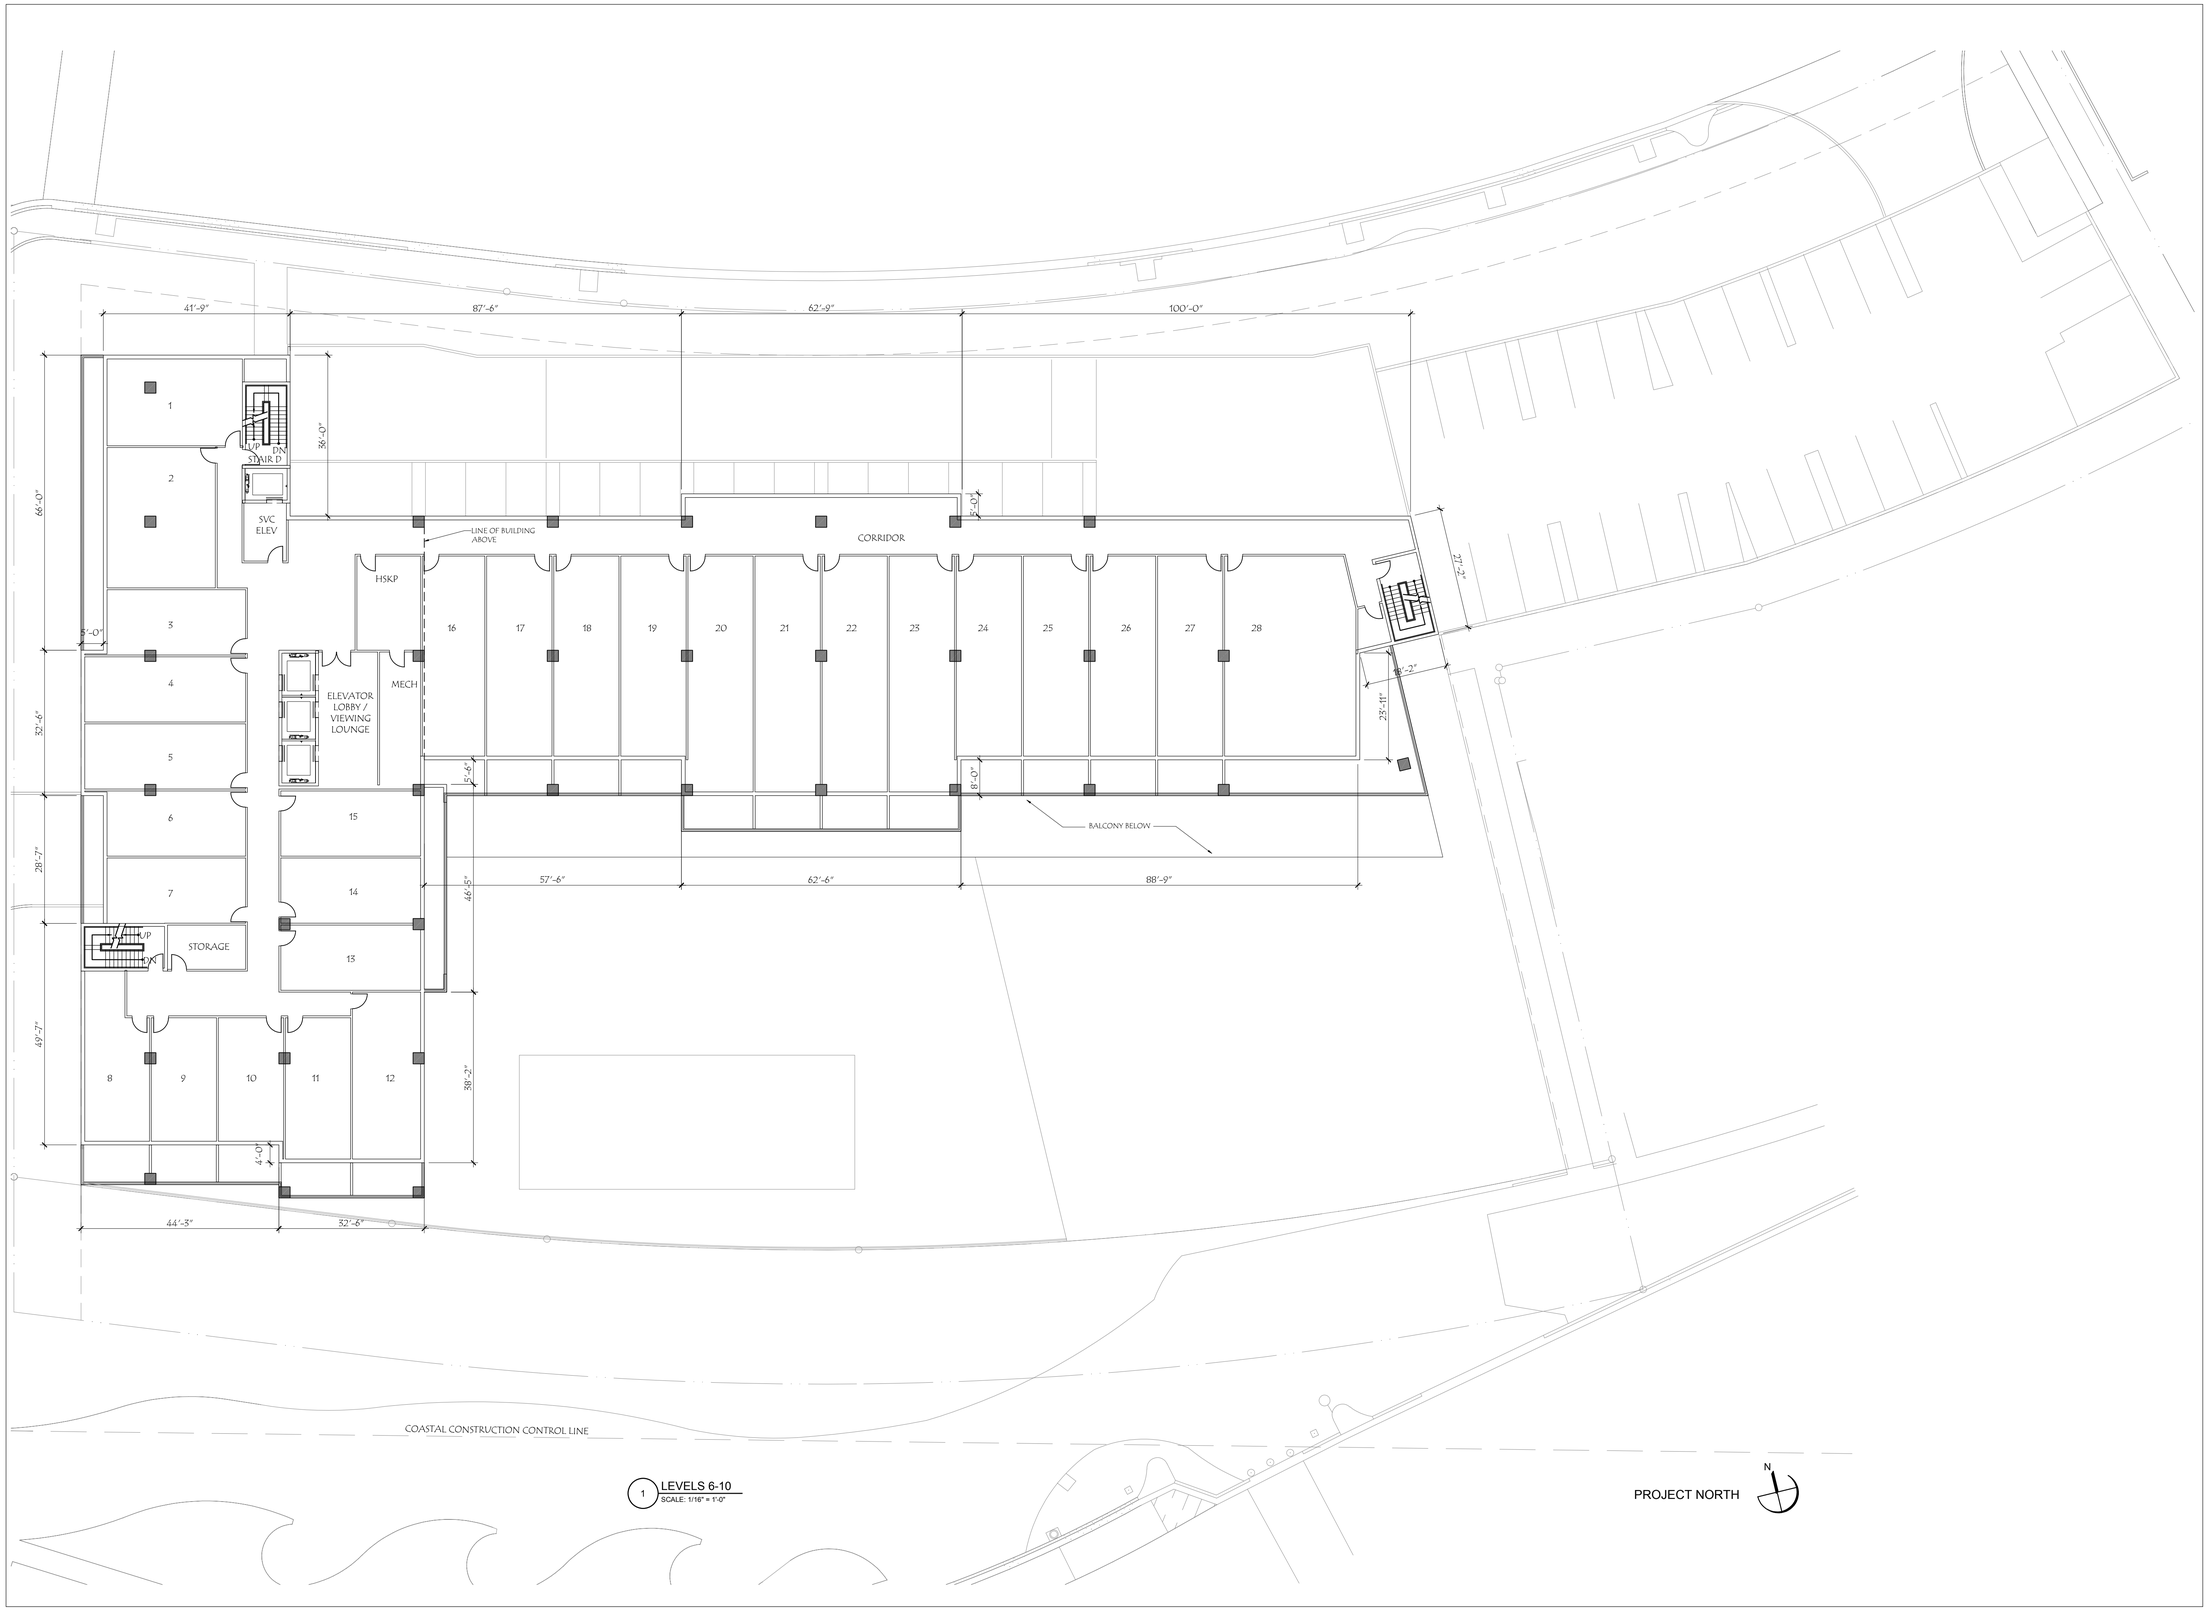

1 LEVELS 6-10
SCALE: 1/16" = 1'-0"

behar peteranecz

AA26001704
CLEARWATER
103 Rogers Street, 33756
t. 727 478 3073 | f. 727 478 3074

This drawing is the property of behar + peteranecz, inc. and may not be used or reproduced without written permission from behar + peteranecz, inc.

ISTVAN L. PETERANECZ
AR94533
FLORIDA

PROJECT TITLE:

ALANIK
HOTEL

401, 411, 421 S. GULFVIEW BLVD.
CLEARWATER, FL

ISSUED DRAWING LOG:

DATE:	ITEM:

PROJECT NO:
COL14.01

DRAWING TITLE:
LEVELS 6-10

ISSUE DATE:
2013.06.27

SHEET:
A2_6

HDA APPLICATION

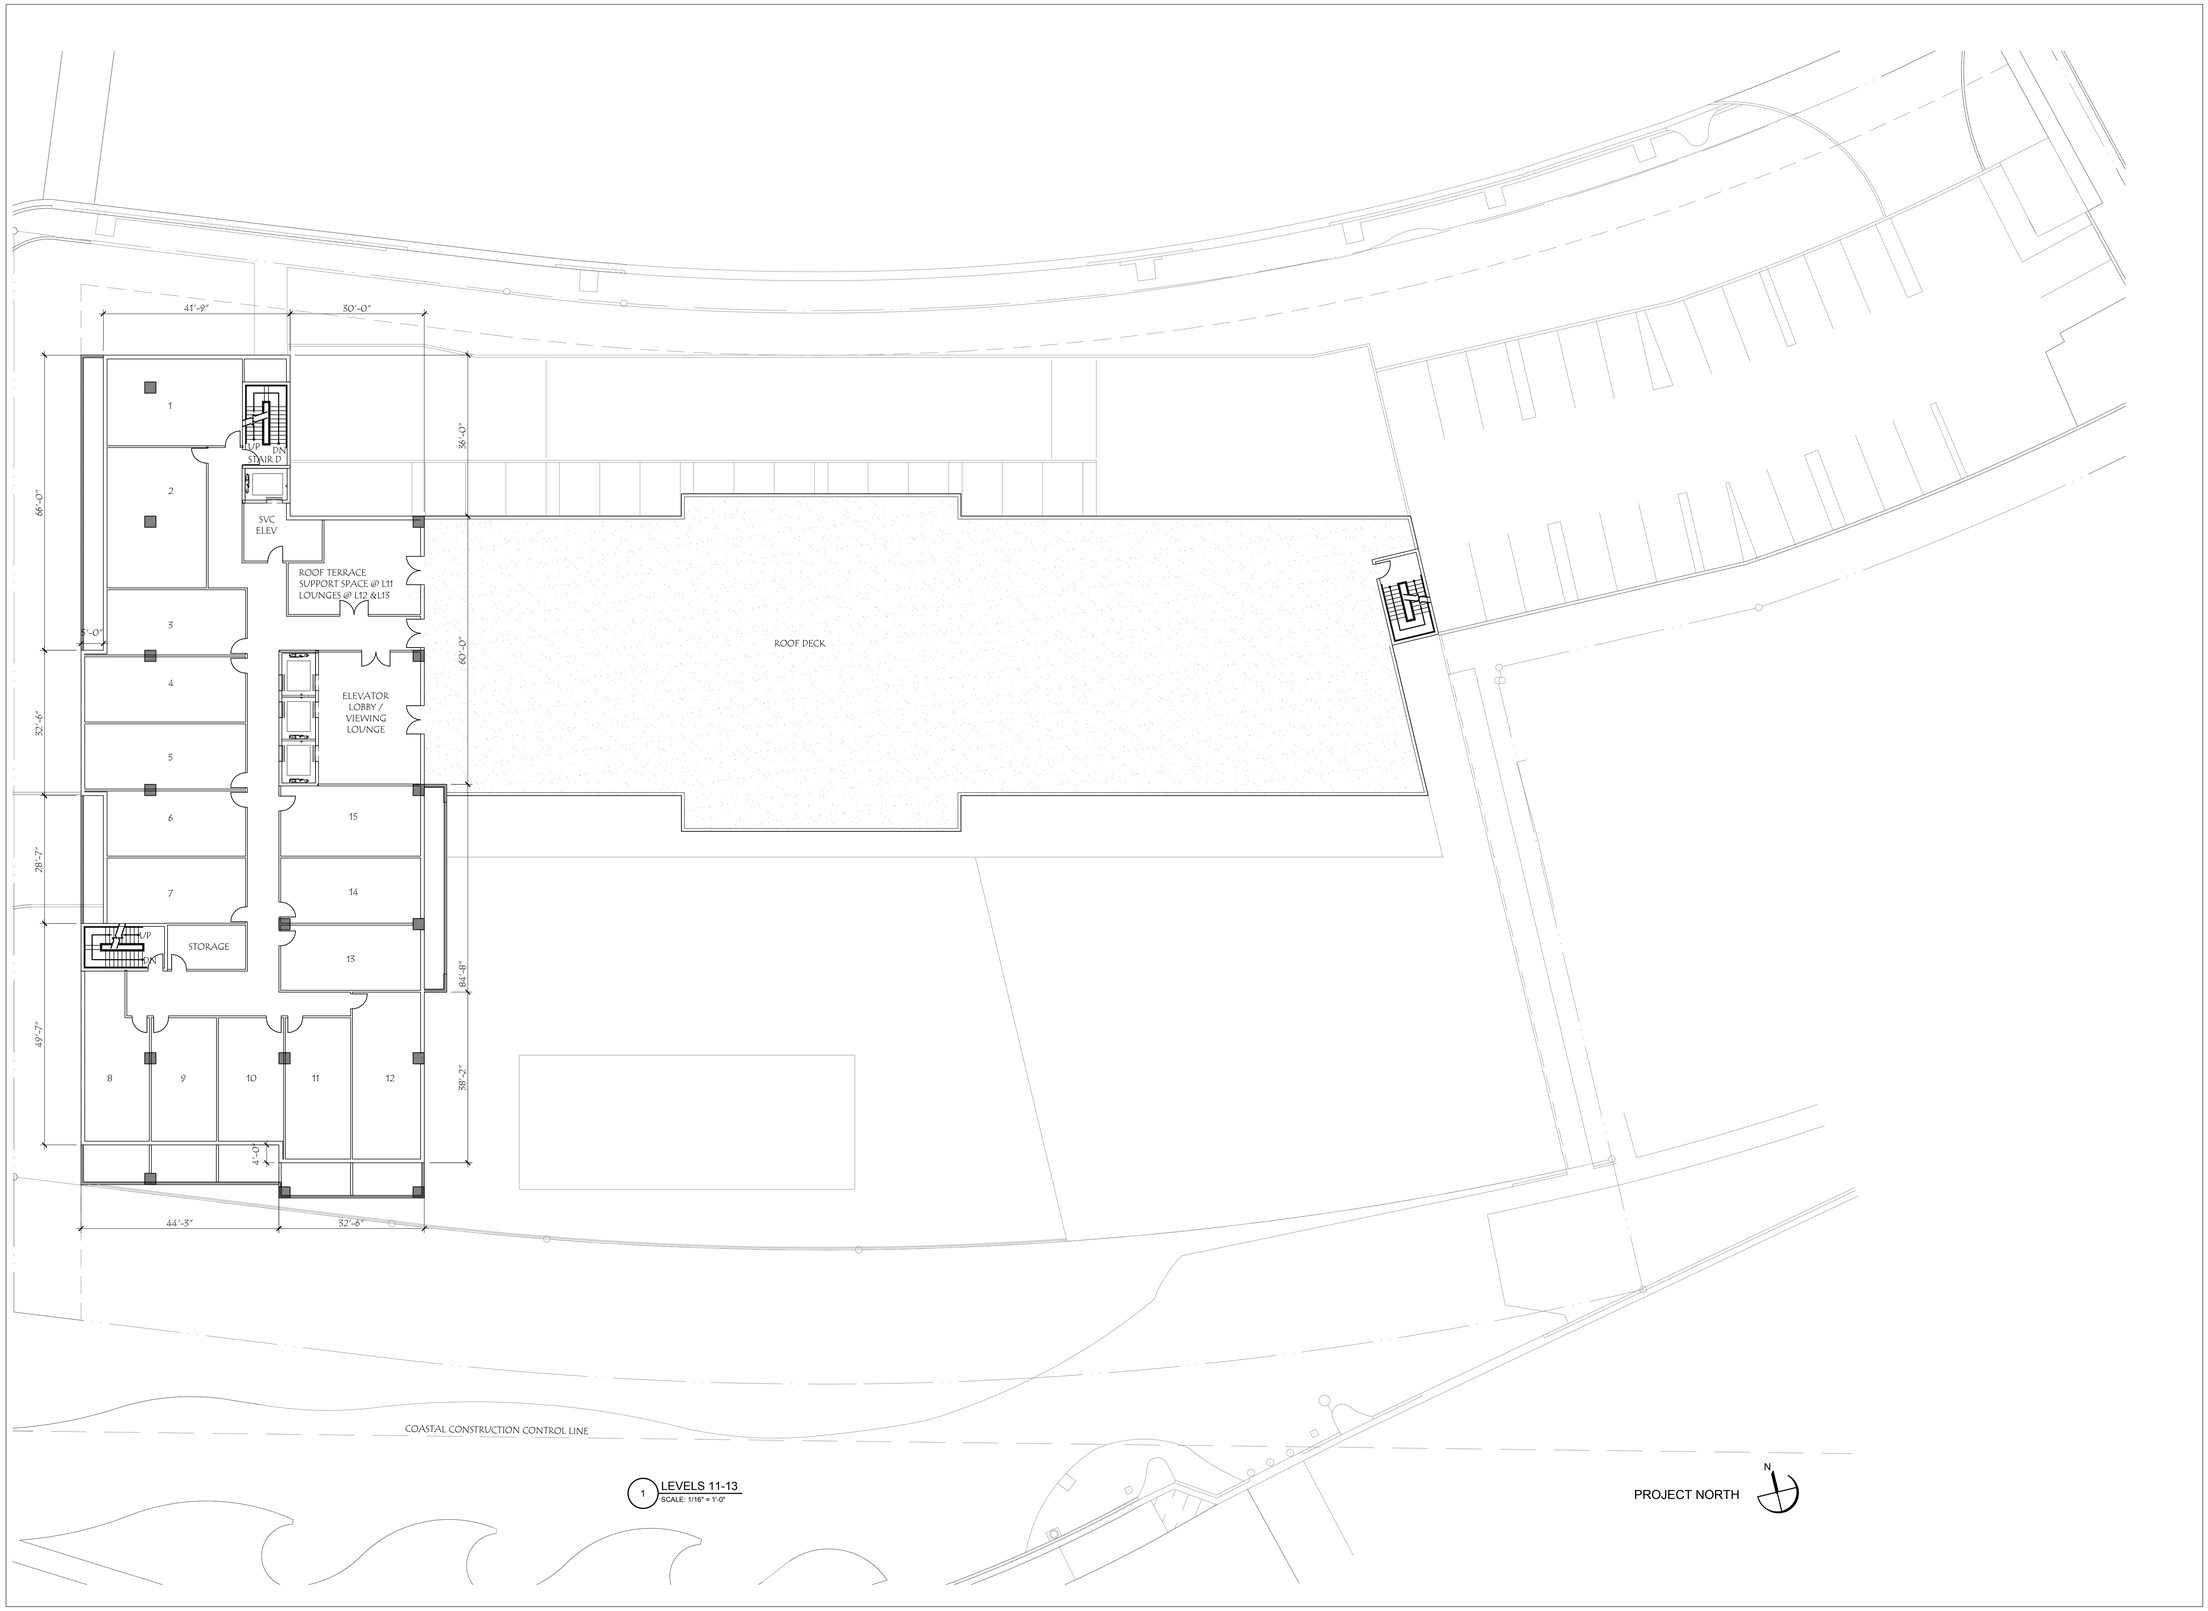

1 LEVELS 11-13
SCALE: 1/16" = 1'-0"

behar peteranecz

AA26001704

CLEARWATER
103 Rogers Street, 33756
t. 727 478 3073 | f. 727 478 3074

This drawing is the property of behar + peteranecz, inc. and may not be used or reproduced without written permission from behar + peteranecz, inc.

ISTVAN L. PETERANECZ
AR94533
FLORIDA

PROJECT TITLE:

ALANIK
HOTEL
401, 411, 421 S. GULFVIEW BLVD.
CLEARWATER, FL

ISSUED DRAWING LOG:

DATE:	ITEM:

PROJECT NO:
COL14.01

DRAWING TITLE:
LEVELS 11-13

ISSUE DATE:
2013.06.27

SHEET:
A2_7

HDA APPLICATION

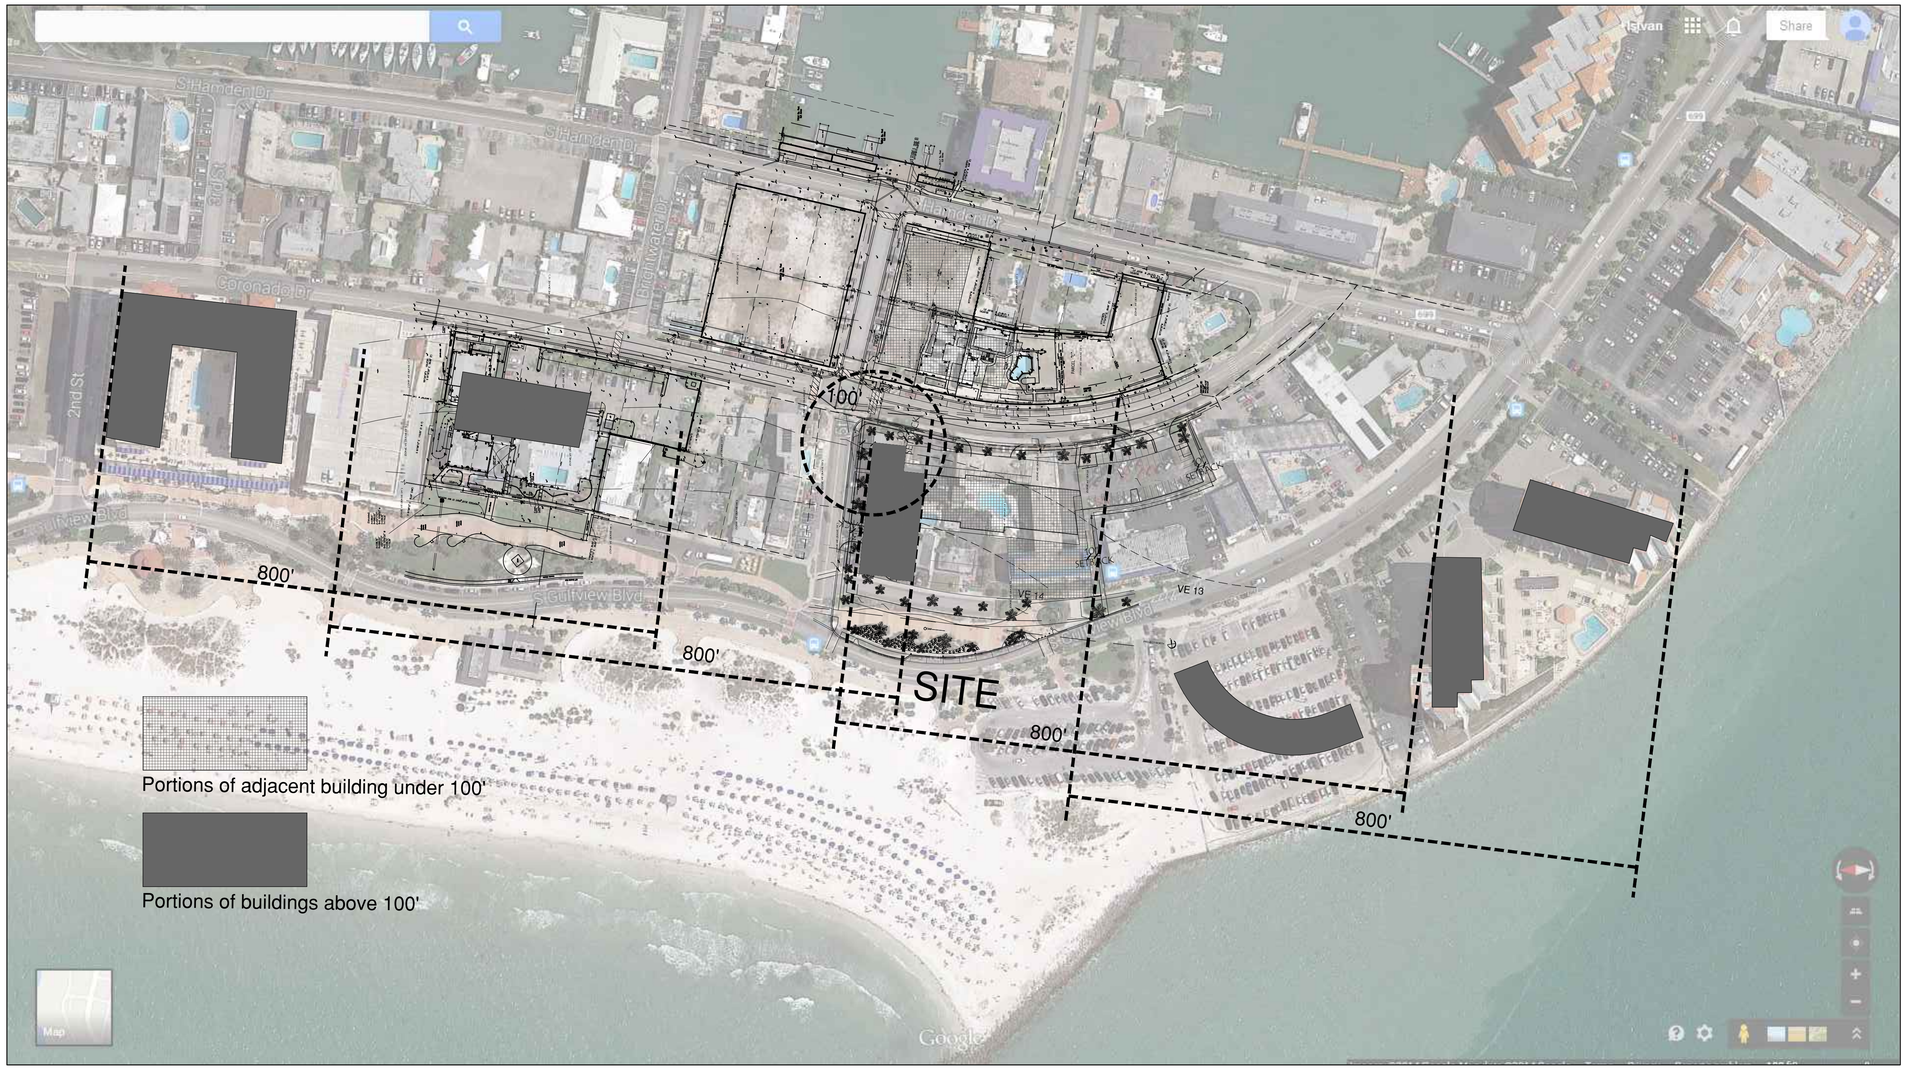

1 SITE PLAN - TOWER SEPARATION

SCALE: 1"=100'

behar peteranecz

AA26001704

CLEARWATER
103 Rogers Street, 33756
t. 727 478 3073 | f. 727 478 3074

This drawing is the property of behar + peteranecz, inc. and may not be used or reproduced without written permission from behar + peteranecz, inc.

ISTVAN L. PETERANECZ
AR94533
FLORIDA

PROJECT TITLE:

ALANIK
HOTEL
401, 411, 421 S. GULFVIEW BLVD.
CLEARWATER, FL

ISSUED DRAWING LOG:

DATE:	ITEM:

PROJECT NO:
COL14.01

DRAWING TITLE:
TOWER SEPARATION DIAGRAM

ISSUE DATE:
2013.06.02

SHEET:
A2_8

PRELIMINARY DESIGN

behar peteranecz

AA26001704
CLEARWATER
103 Rogers Street, 33756
t. 727 478 3073 | f. 727 478 3074

This drawing is the property of behar + peteranecz, inc. and may not be used or reproduced without written permission from behar + peteranecz, inc.

ISTVAN L. PETERANECZ
AR94533
FLORIDA

PROJECT TITLE:

ALANIK HOTEL

401, 411, 421 S. GULFVIEW BLVD.
CLEARWATER, FL

ISSUED DRAWING LOG:

△	DATE:	ITEM:
△		
△		
△		
△		
△		
△		
△		
△		
△		
△		
△		

PROJECT NO:
COL14.01

DRAWING TITLE:
PERSPECTIVES

ISSUE DATE:
2013.06.27

SHEET:
A5_3

HDA APPLICATION

2 SOUTH ELEVATION
SCALE: 1"=20'

1 NORTH ELEVATION
SCALE: 1"=20'

behar peteranecz

AA26001704

CLEARWATER
103 Rogers Street, 33756
t. 727 478 3073 | f. 727 478 3074

This drawing is the property of behar + peteranecz, inc. and may not be used or reproduced without written permission from behar + peteranecz, inc.

ISTVAN L. PETERANECZ
AR94533
FLORIDA

PROJECT TITLE:

ALANIK HOTEL

401, 411, 421 S. GULFVIEW BLVD.
CLEARWATER, FL

ISSUED DRAWING LOG:

DATE:	ITEM:

PROJECT NO:
COL14.01

DRAWING TITLE:
ELEVATIONS

ISSUE DATE:
2013.06.27

SHEET:
A5_1

HDA APPLICATION

2 WEST ELEVATION
SCALE: 1"=20'

1 EAST ELEVATION
SCALE: 1"=20'

behar peteranecz

AA26001704

CLEARWATER
103 Rogers Street, 33756
t. 727 478 3073 | f. 727 478 3074

This drawing is the property of behar + peteranecz, inc. and may not be used or reproduced without written permission from behar + peteranecz, inc.

ISTVAN L. PETERANECZ
AR94533
FLORIDA

PROJECT TITLE:

ALANIK HOTEL

401, 411, 421 S. GULFVIEW BLVD.
CLEARWATER, FL

ISSUED DRAWING LOG:

DATE:	ITEM:

PROJECT NO:
COL14.01

DRAWING TITLE:
ELEVATIONS

ISSUE DATE:
2013.06.27

SHEET:
A5_2

HDA APPLICATION

NORTH EAST CORNER

SOUTH WEST CORNER

SOUTH EAST CORNER

NORTH WEST CORNER

behar peteranecz
AA26001704
CLEARWATER
103 Rogers Street, 33756
t. 727 478 3073 | f. 727 478 3074

This drawing is the property of behar + peteranecz, inc. and may not be used or reproduced without written permission from behar + peteranecz, inc.

ISTVAN L. PETERANECZ
AR94533
FLORIDA

PROJECT TITLE:

ALANIK HOTEL

401, 411, 421 S. GULFVIEW BLVD.
CLEARWATER, FL

ISSUED DRAWING LOG:

DATE:	ITEM:

PROJECT NO:
COL14.01

DRAWING TITLE:
BUILDING PERSPECTIVE IMAGES

ISSUE DATE:
2013.06.27

SHEET:
A5_4

HDA APPLICATION

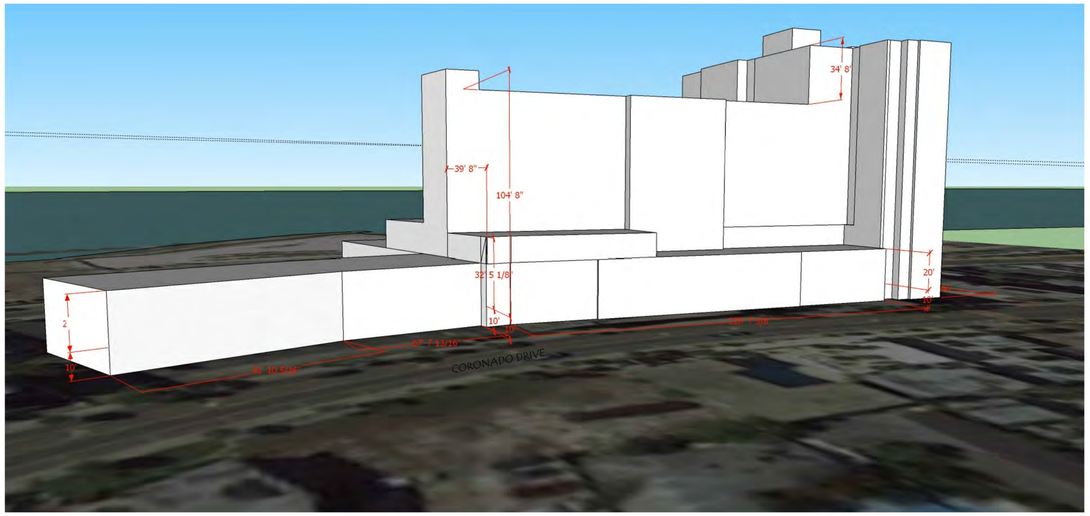

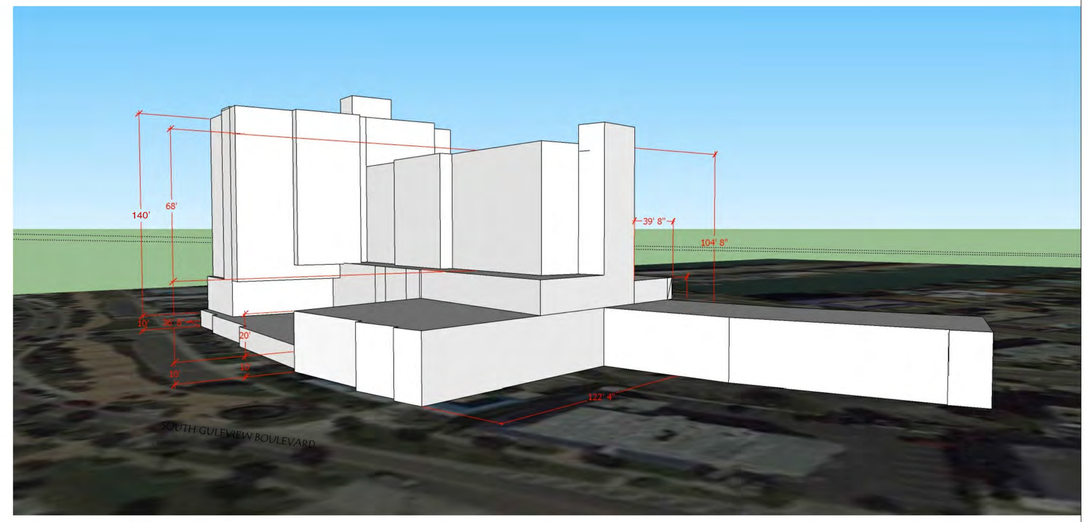

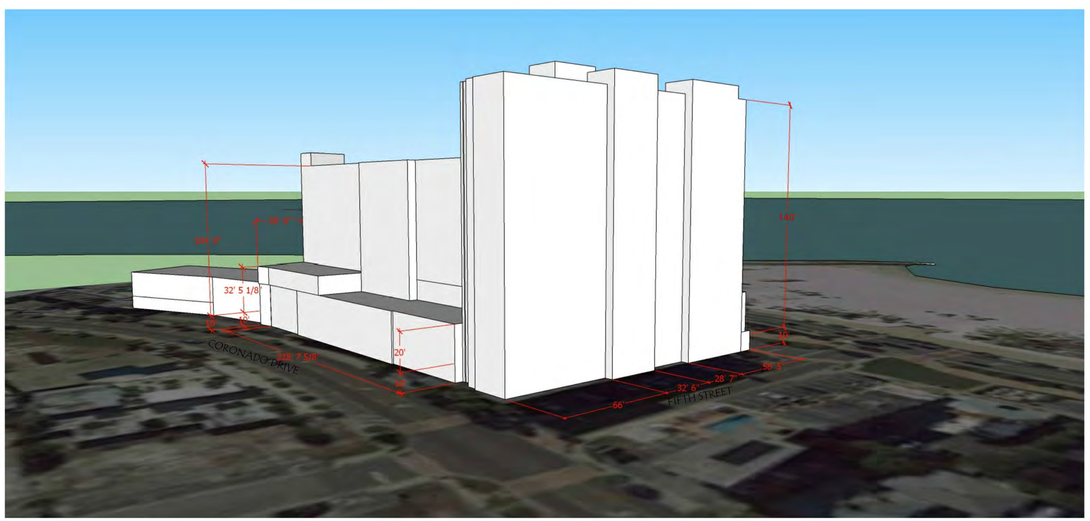

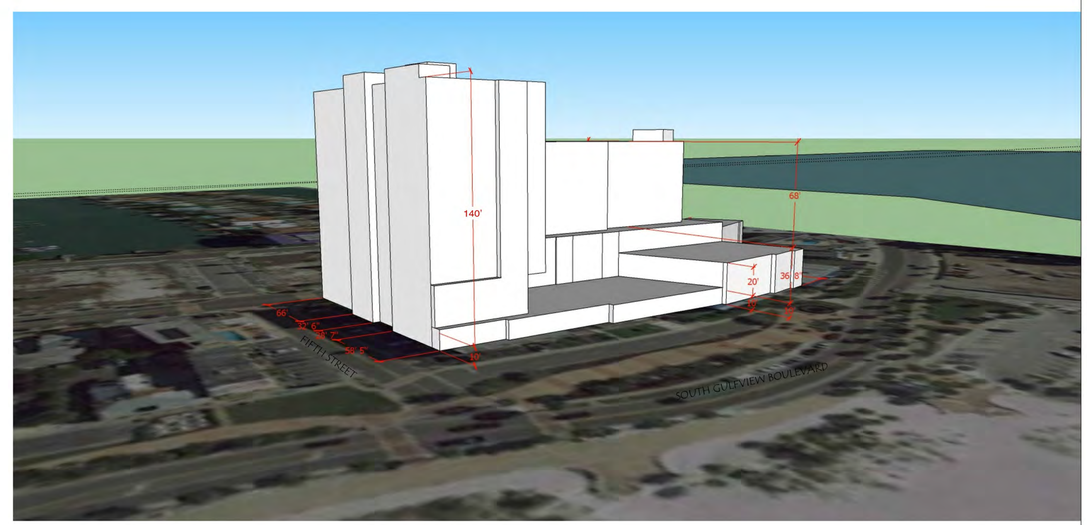

behar peteranecz

AA26001704

CLEARWATER
103 Rogers Street, 33756
t. 727 478 3073 | f. 727 478 3074

This drawing is the property of behar + peteranecz, inc. and may not be used or reproduced without written permission from behar + peteranecz, inc.

ISTVAN L. PETERANECZ
AR94533
FLORIDA

PROJECT TITLE:

ALANIK
HOTEL
401, 411, 421 S. GULFVIEW BLVD.
CLEARWATER, FL

ISSUED DRAWING LOG:

DATE:	ITEM:

PROJECT NO:
COL14.01

DRAWING TITLE:
MASSING MODEL

ISSUE DATE:
2013.06.27

SHEET:
A5_5

HDA APPLICATION