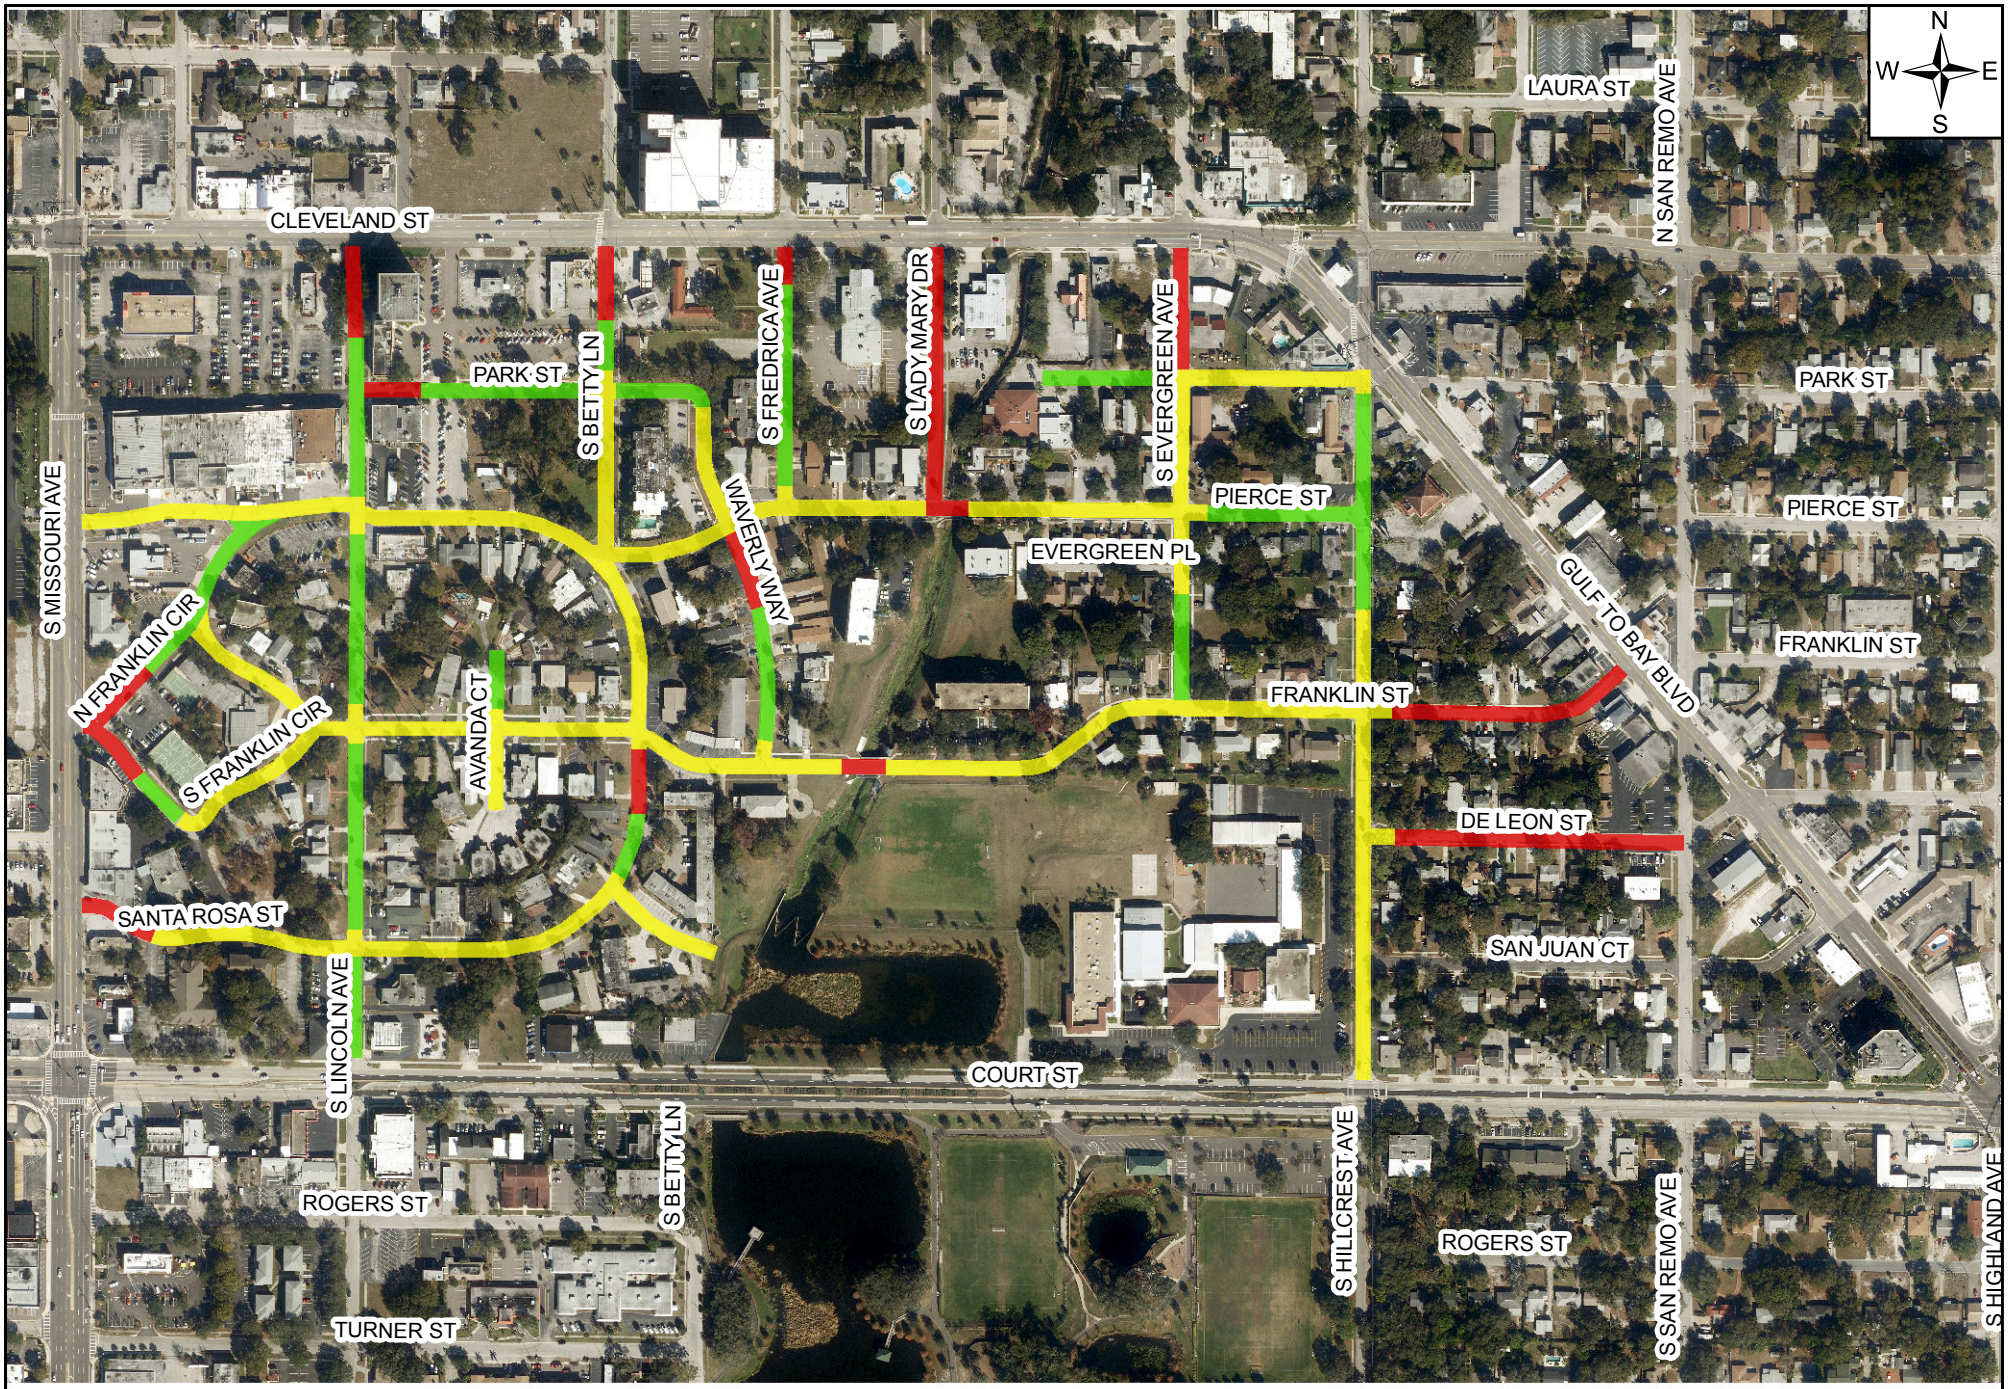


Pavement Resurfacing

Utility Improvements

Stormwater Improvements

# 13-0043-EN EAST GATEWAY STORMWATER & SANITARY SEWER IMPROVEMENTS

INTERFLOW ENGINEERING LLC