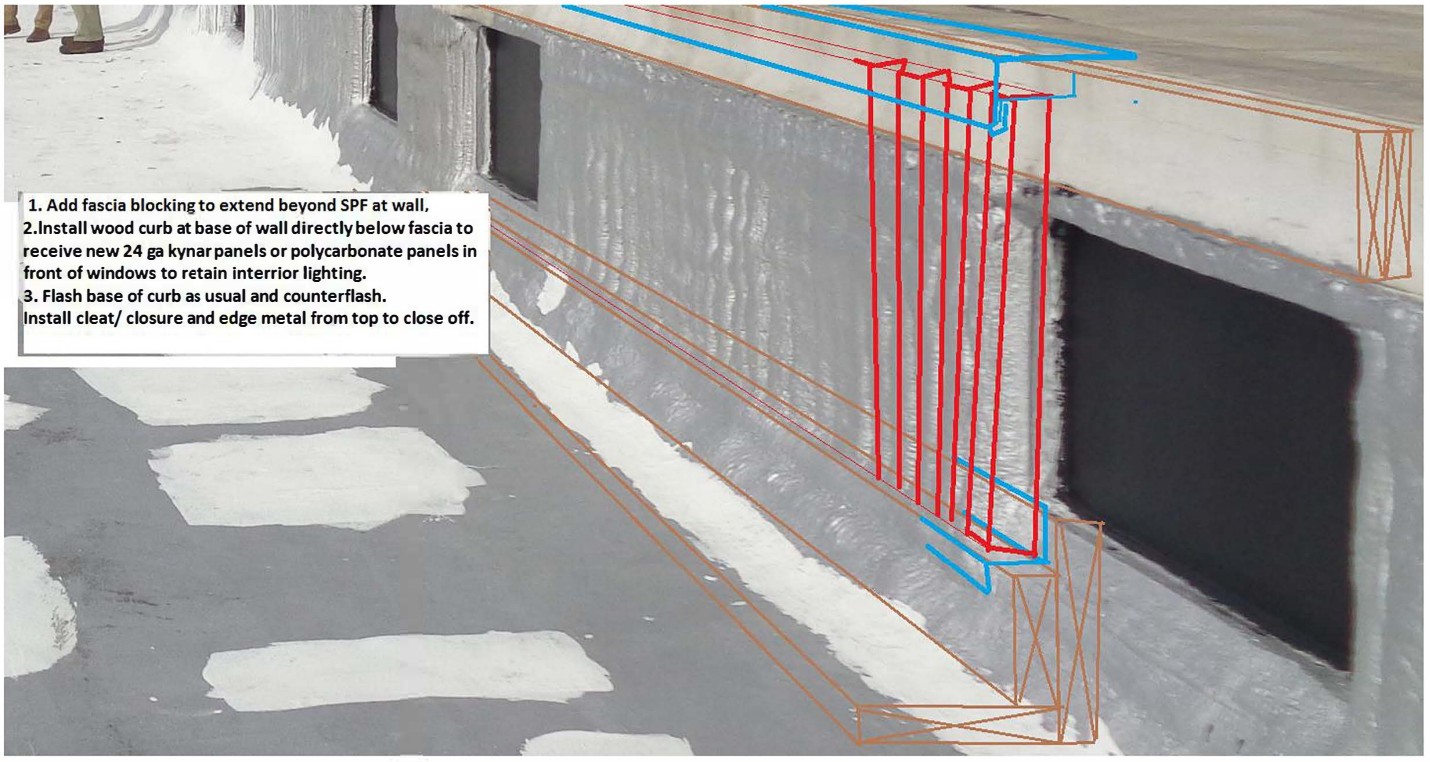
1. Add fascia blocking to extend beyond SPF at wall,
2.Install wood curb at base of wall directly below fascia to receive new 24 ga kynar panels or polycarbonate panels in front of windows to retain interrior lighting.
3. Flash base of curb as usual and counterflash.
Install cleat/ closure and edge metal from top to close off.

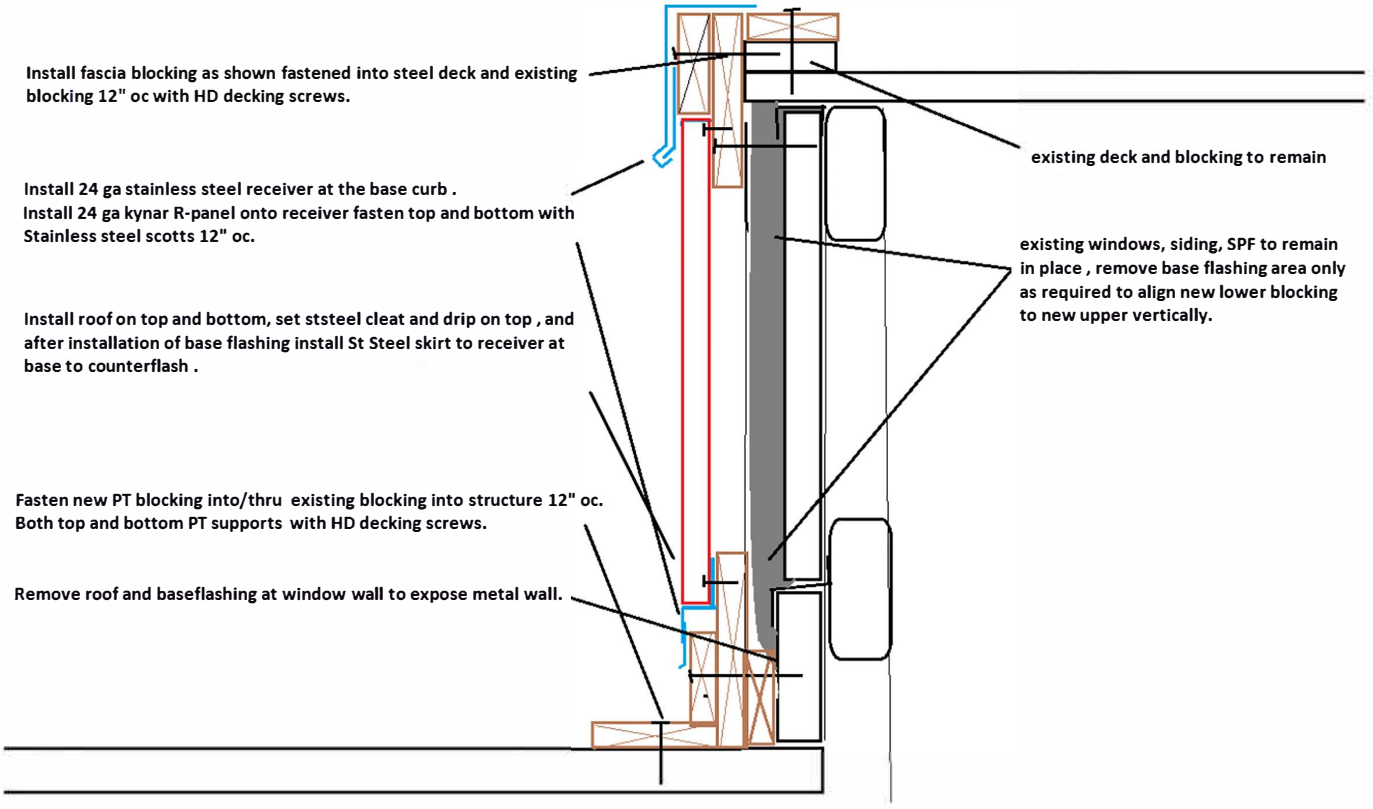
Install fascia blocking as shown fastened into steel deck and existing blocking 12" oc with HD decking screws.
existing deck and blocking to remain
Install 24 ga stainless steel receiver at the base curb .
Install 24 ga kynar R-panel onto receiver fasten top and bottom with Stainless steel scotts 12" oc.
existing windows, siding, SPF to remain in place , remove base flashing area only as required to align new lower blocking to new upper vertically.
Install roof on top and bottom, set ststeel cleat and drip on top , and after installation of base flashing install St Steel skirt to receiver at base to counterflash .
Fasten new PT blocking into/thru existing blocking into structure 12" oc.
Both top and bottom PT supports with HD decking screws.
Remove roof and baseflashing at window wall to expose metal wall.