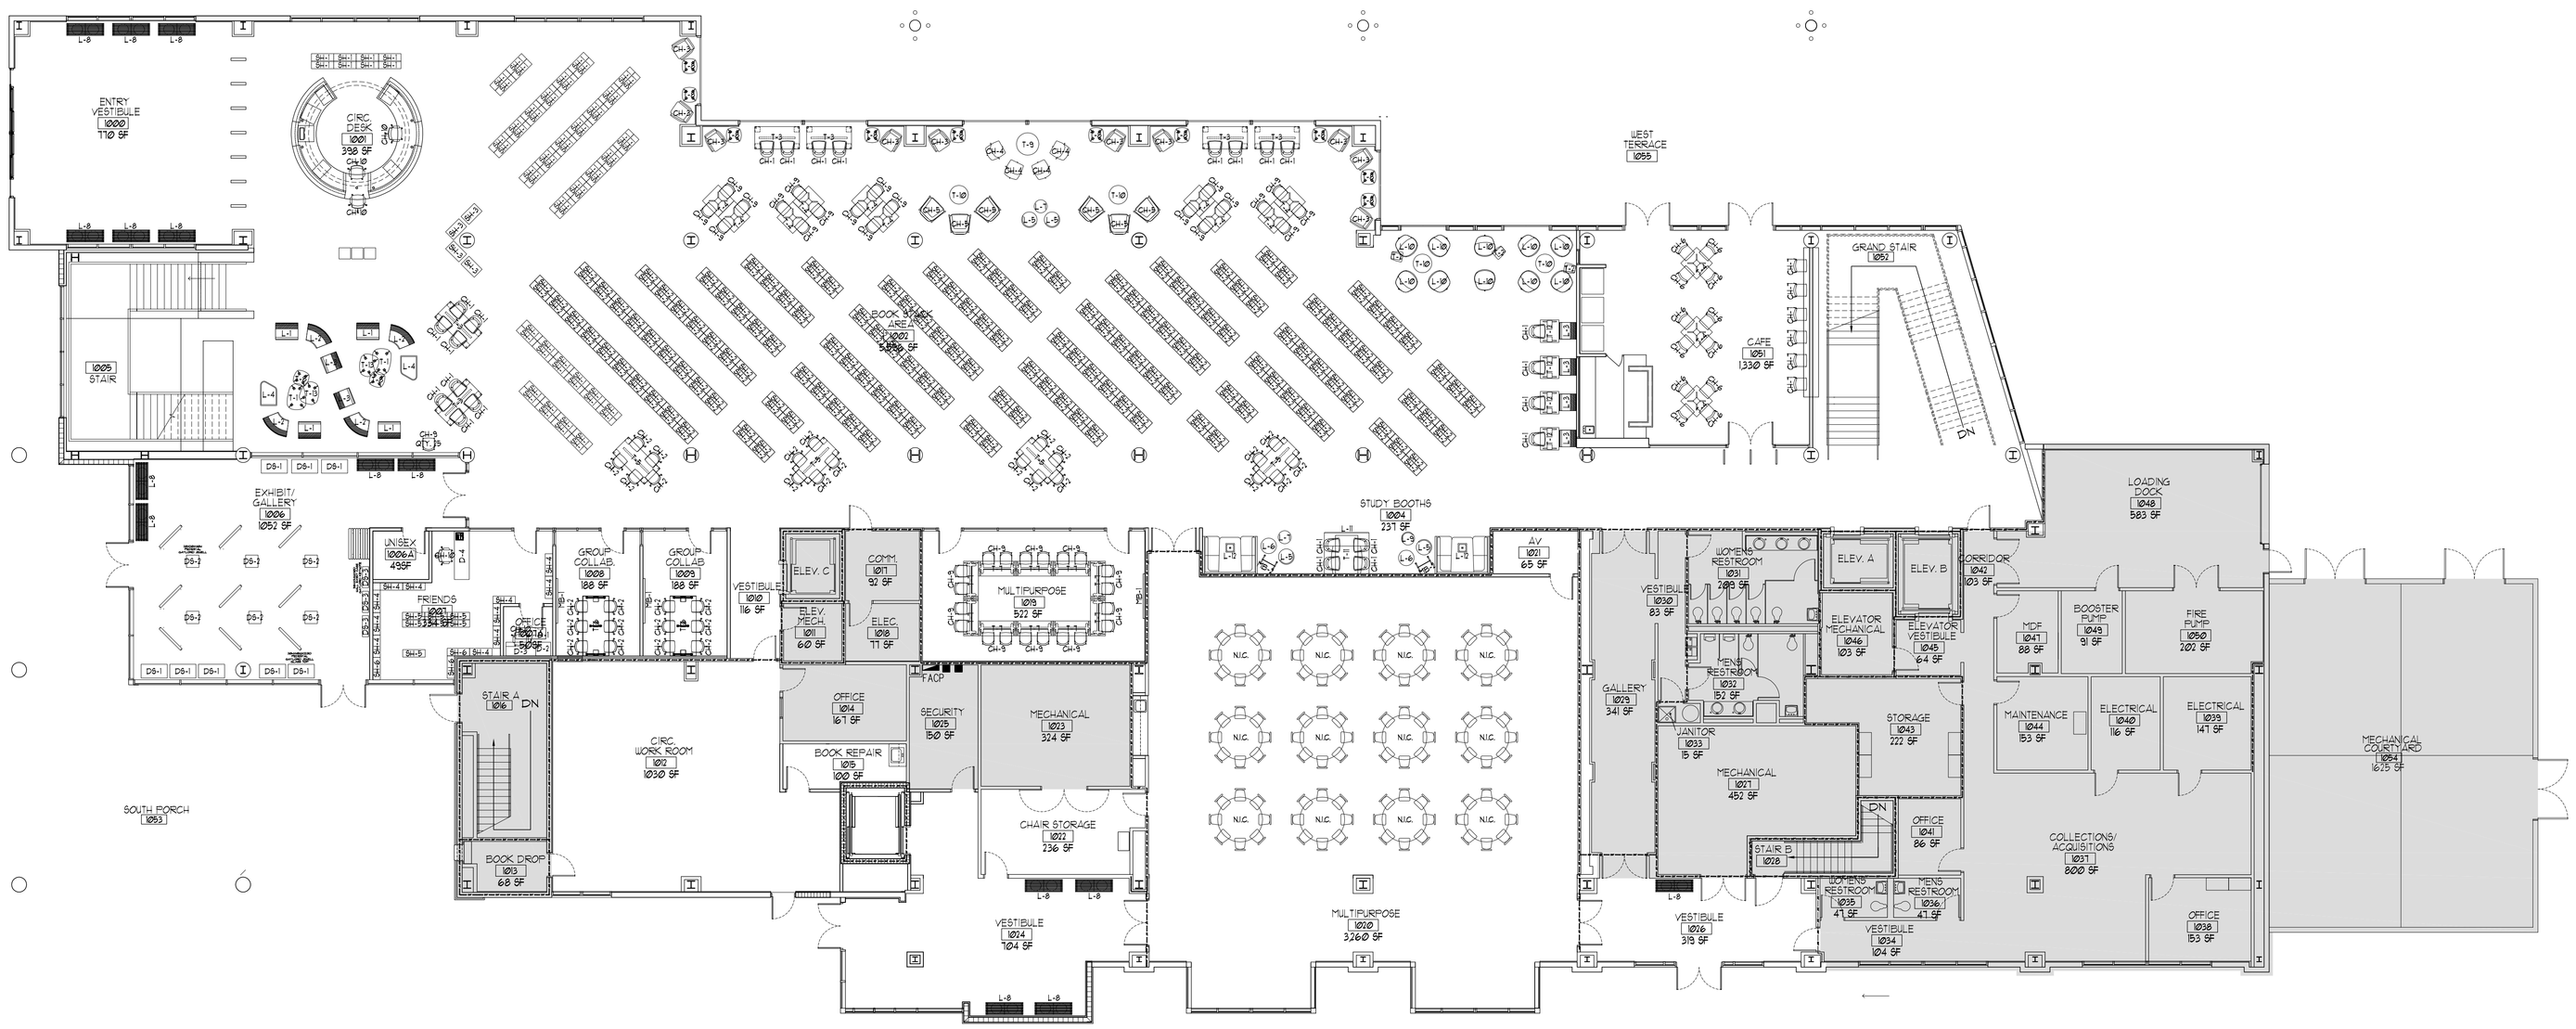

1 A9.1.1 FIRST FLOOR FURNITURE PLAN
SCALE: 3/32" = 1'-0"

THIS DOCUMENT CONTAINS COPYRIGHTED MATERIAL AND TRADE SECRETS OF WILLIAMSON DACAR ASSOCIATES, EC. ANY DISCLOSURE, COPYING, DISTRIBUTION, REPRODUCTION, OR USE OF THIS DOCUMENT IN WHOLE OR IN PART, WITHOUT THE PRIOR WRITTEN CONSENT OF WILLIAMSON DACAR ASSOCIATES, EC. IS PROHIBITED EXCEPT AS PERMITTED BY THE APPLICABLE LAWS.

WILLIAMSON DACAR ASSOCIATES
ARCHITECTURE / ENGINEERING / PLANNING
15590 CLEARWATER DRIVE SUITE 106
CLEARWATER, FL 33760
PH (727) 725-9991 www.williamsondacar.com

Architect: AA 0002541
Engineering: EB 0006884

CLEARWATER
BRIGHT AND BEAUTIFUL · BAY TO BEACH

SIGN / SEAL:

ADDITIONS AND RENOVATIONS TO:
CLEARWATER MAIN LIBRARY
FOR
CITY OF CLEARWATER

100 N Osceola Ave.
Clearwater, FL 33755

Revisions of Drawings

No.	Date	Revisions

Issues of Drawings

No.	Date	Issues

Phase: 95% CONSTRUCTION DOCUMENTS.
Checked:
Drawn:

Drawing Title.
FIRST FLOOR FURNITURE PLAN

WDA Proj. No.: 1915-01
Owner Proj. No.:
Scale:

Sheet No.
A9.1.1

No. of Sheets: