SHEET INDEX

SHEET L2.1 FOR DUPLEX AND TOWNHOME LANDSCAPE PLAN DETAILS
SHEET L2.2 AND L2.3 FOR EXPANDED SITE VIEWS
SHEET L2.4 FOR MONTCLAIR ROAD WALL EXPANDED VIEWS
SHEET L1.3 FOR PLANTING DETAILS
SHEET L1.4 FOR TREE AND NATIVE UNDERSTORY PROTECTION
SHEET L1.5 FOR TREE PRESERVATION CREDIT CALCS
SHEET L1.6 FOR RETENTION POND LANDSCAPE PLANS
SHEET L1.7 FOR MASTER PLANT SCHEDULE
SHEET L1.8 FOR VUA GRAPHIC AND CALCS

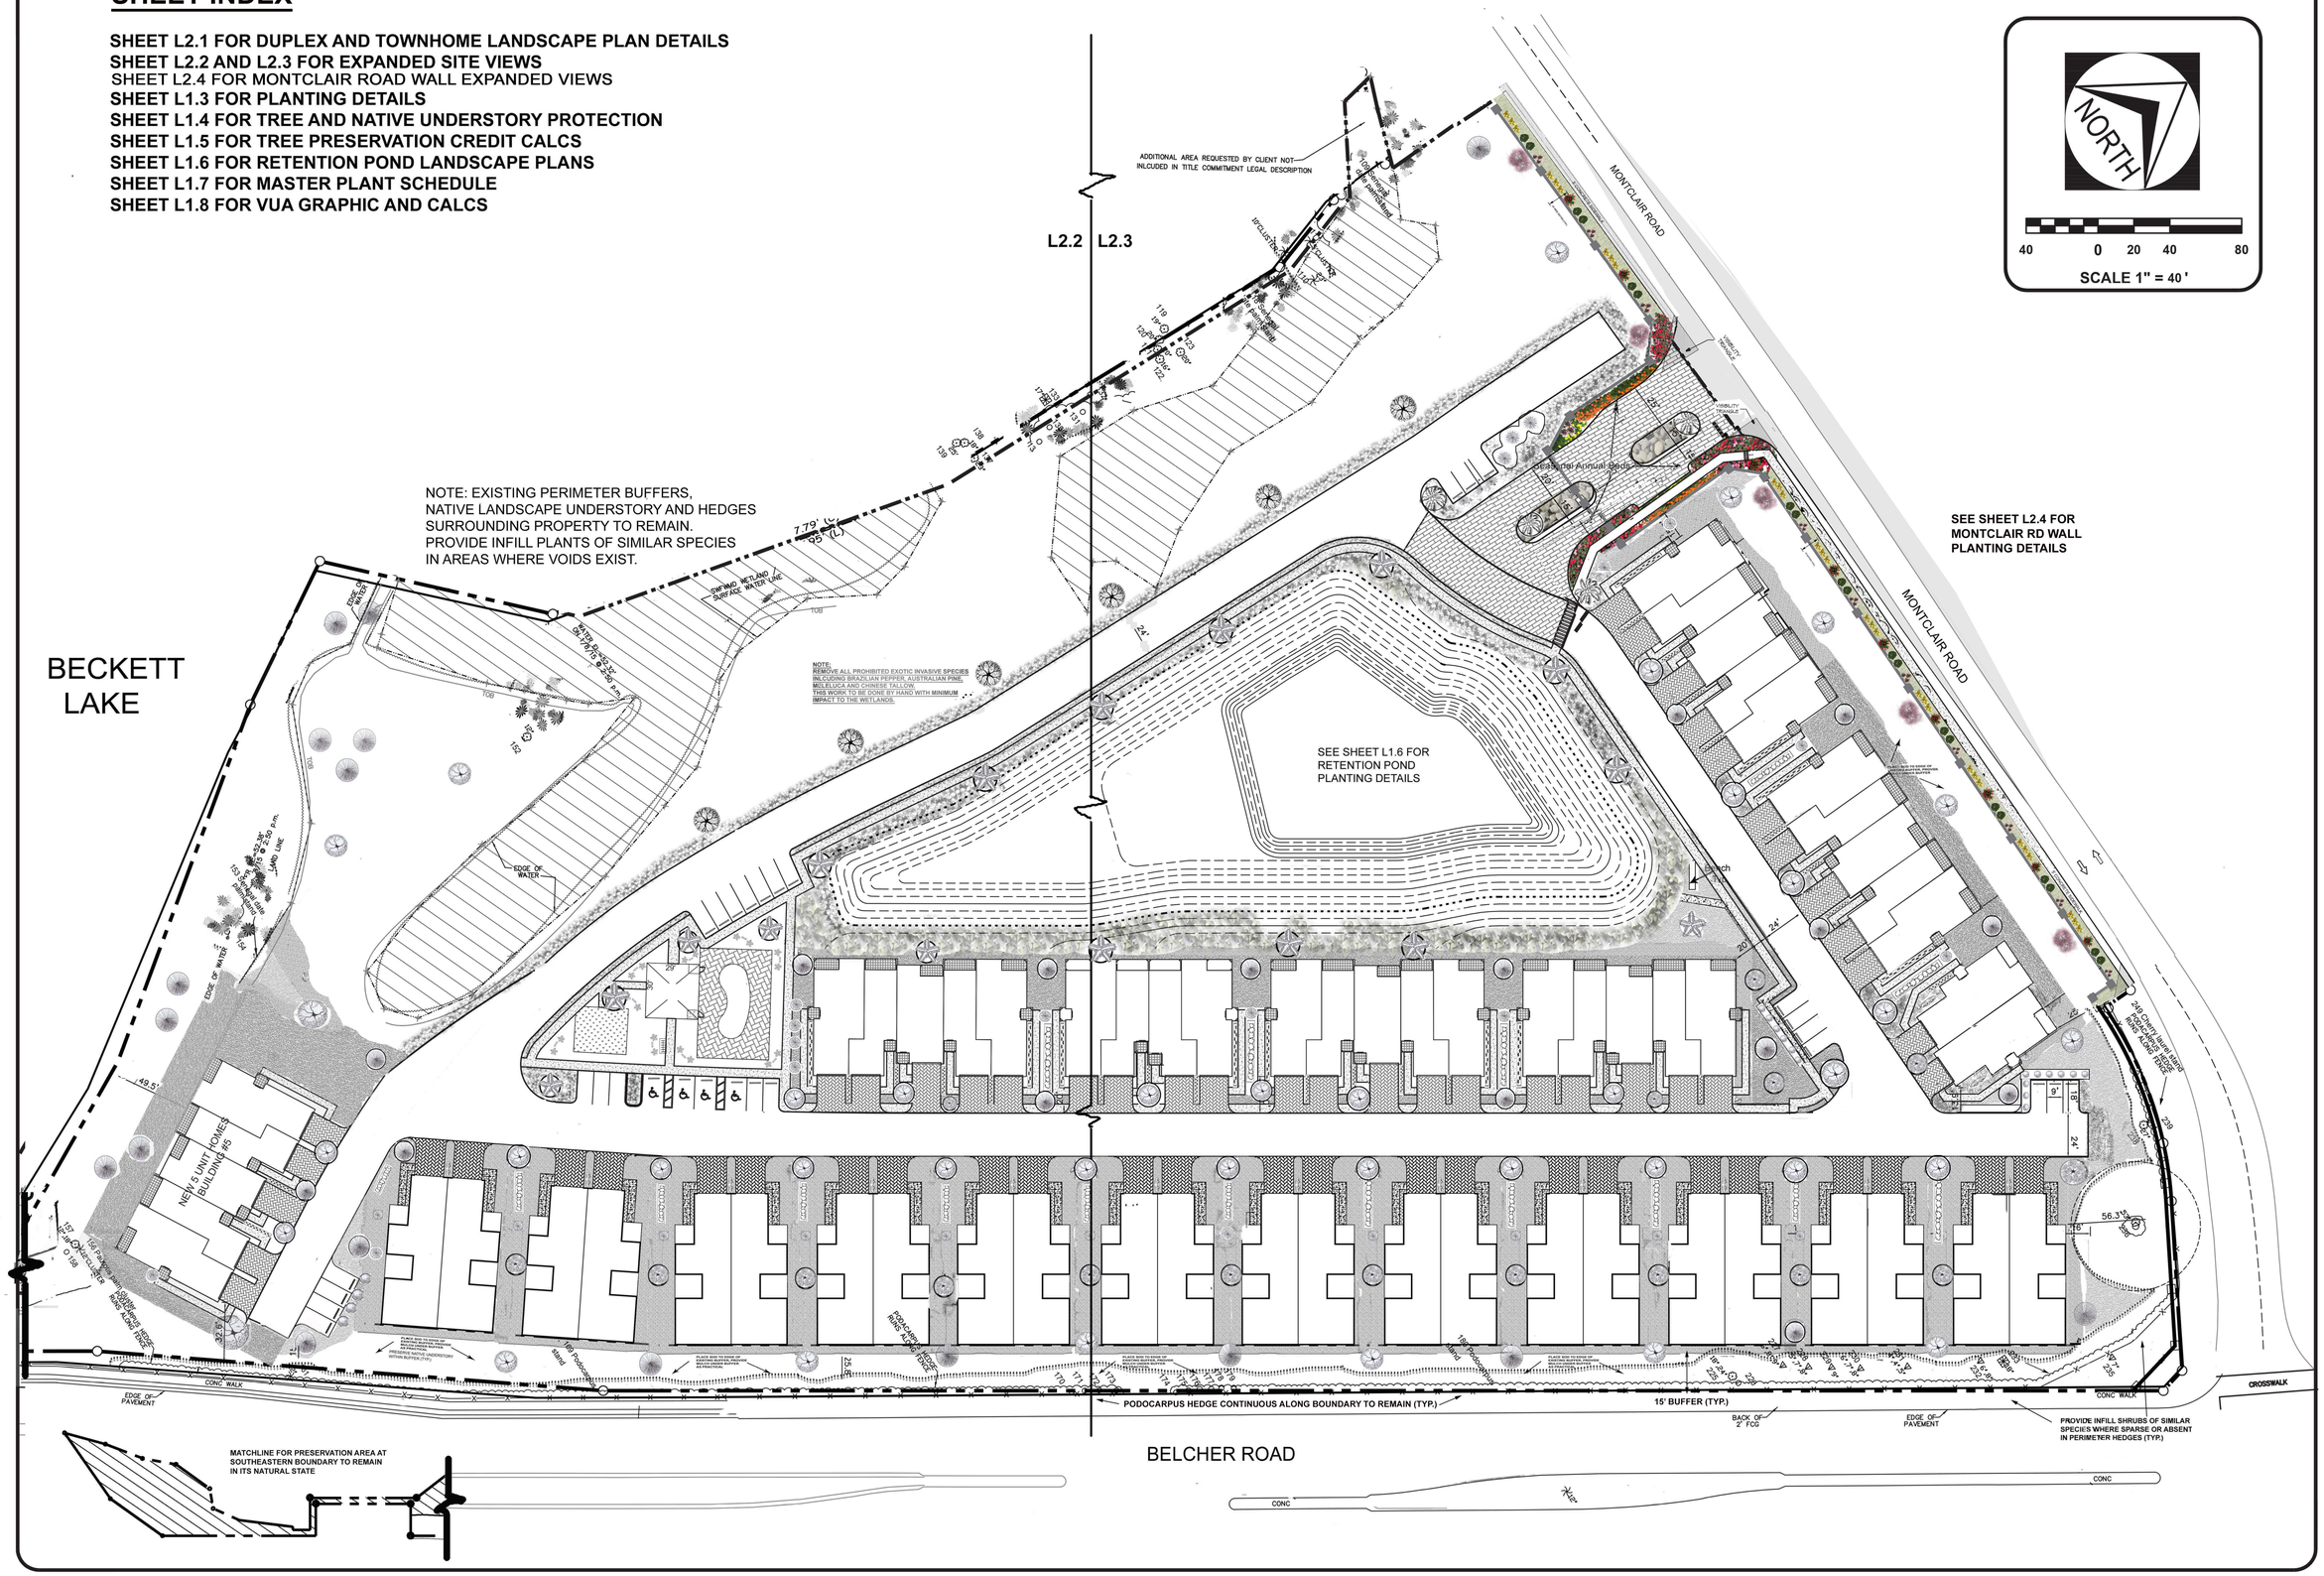

ROMAN EARTH
ARCHITECTURAL & LANDSCAPE DESIGN
DEBRA L. ROMAN
LANDSCAPE ARCHITECT
DEBRA@ROMANEARTH.COM
813-431-9338

LA#6666762

Digitally signed by Debra Lora Roman
Date: 2016.11.28 14:24:15 -05'00'

COPIES OF THESE PLANS ARE NOT VALID UNLESS EMBOSSED WITH THE SIGNING ENGINEER'S SEAL.

Issue Date:
Revisions:

No.	Date	Description
1	14 NOV 16	ADD WALL LS
2		
3		
4		
5		
6		
7		

MASTER LANDSCAPE PLAN

MONTCLAIR LAKE ESTATES
2251 MONTCLAIR ROAD
CLEARWATER, FLORIDA 33763

L1.1